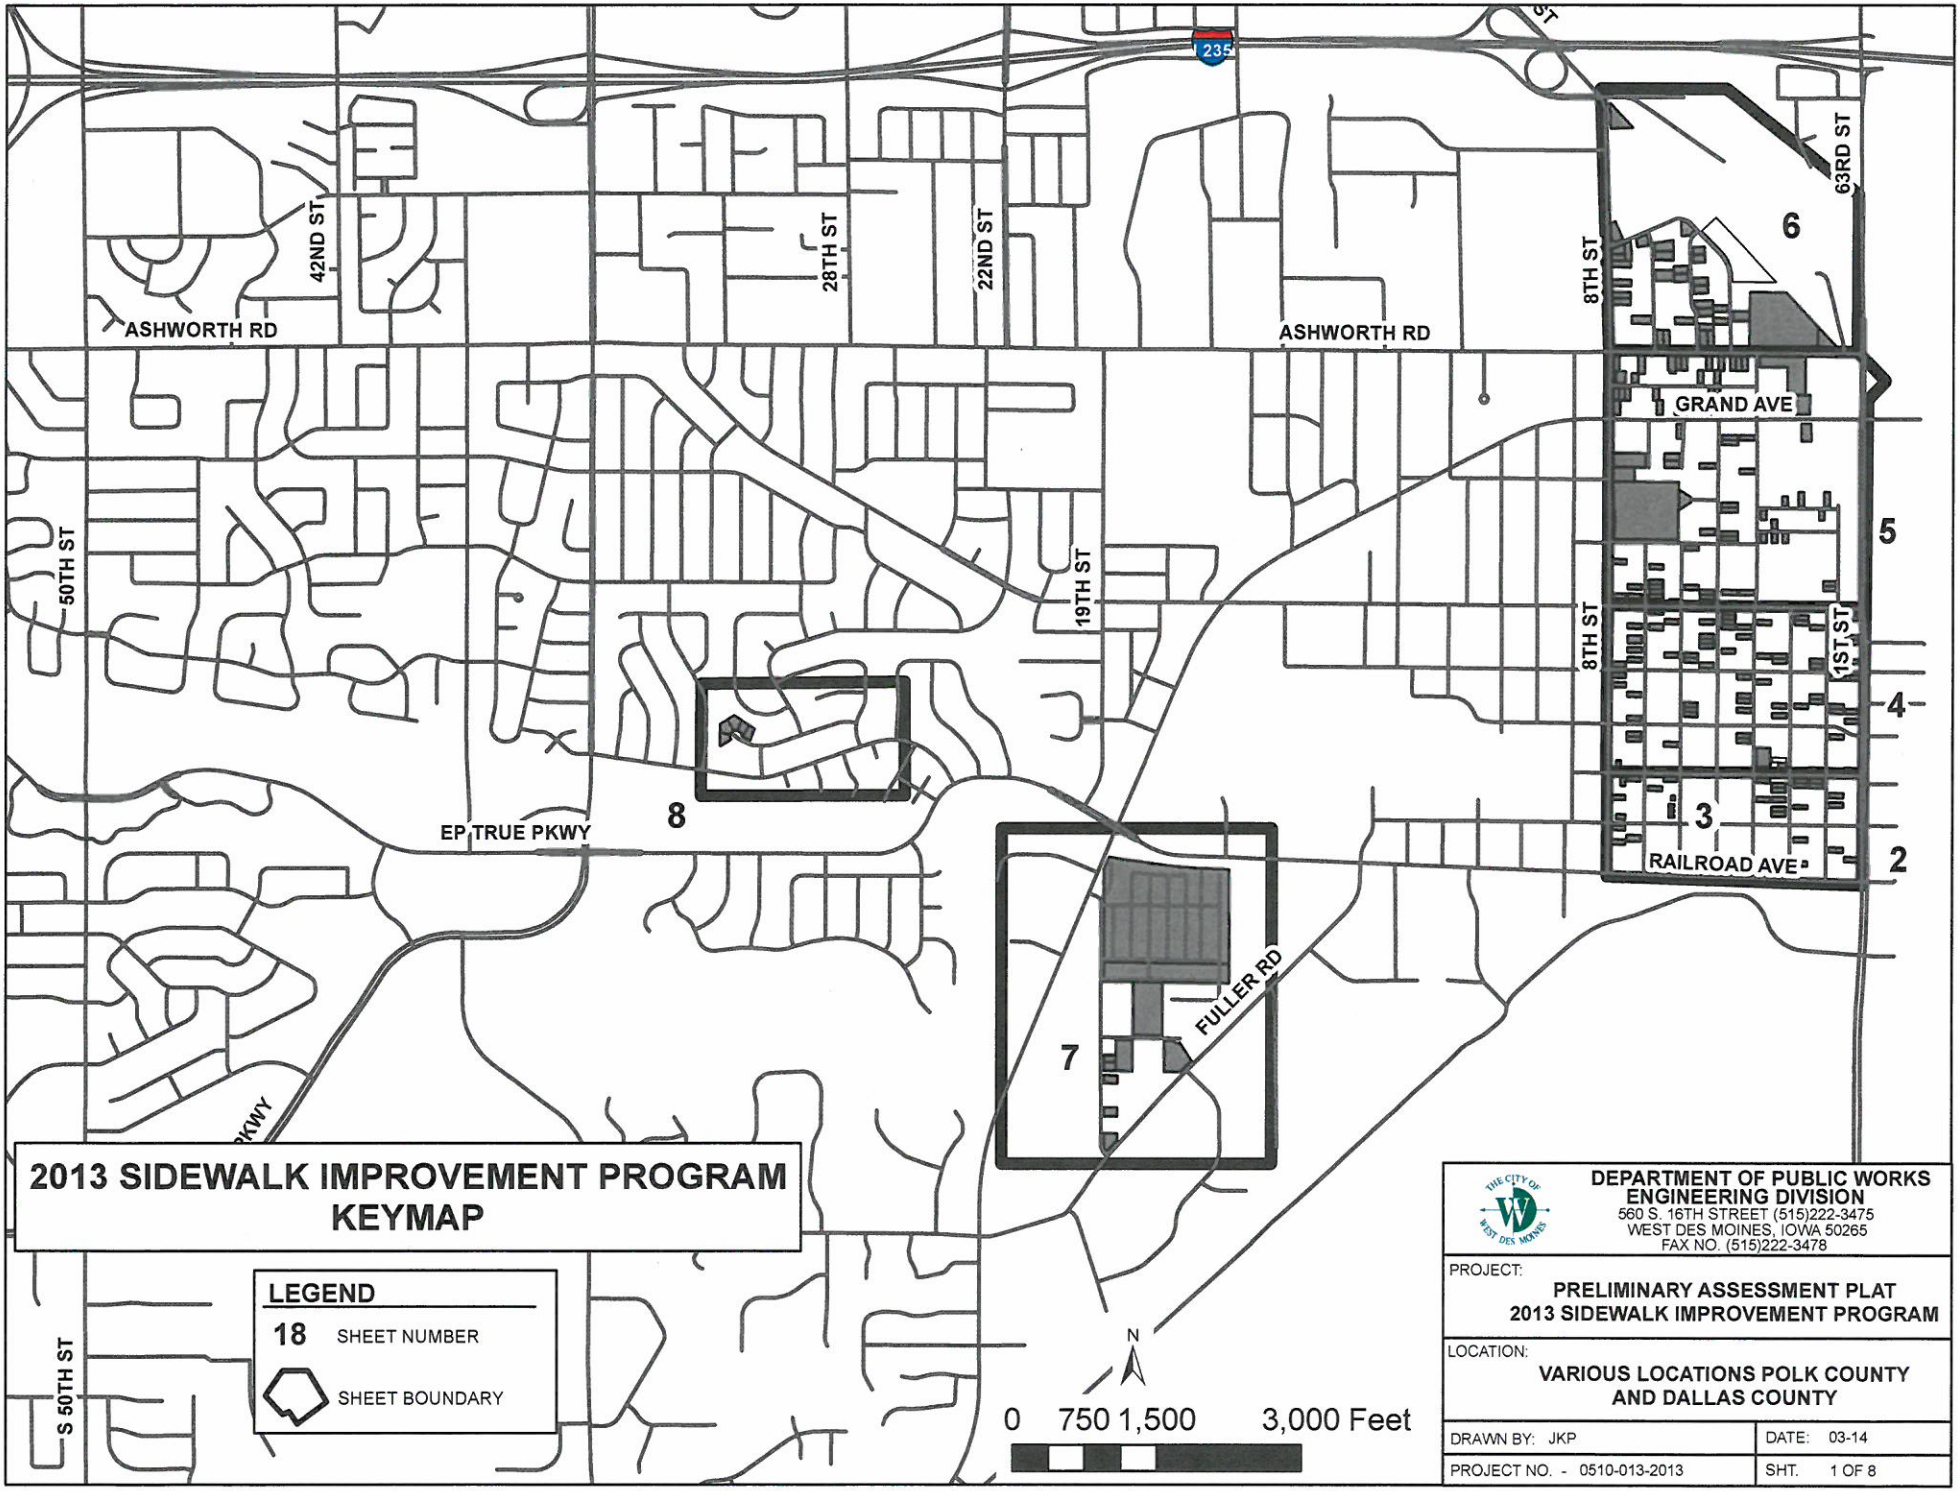

2013 SIDEWALK IMPROVEMENT PROGRAM KEYMAP

LEGEND

18 SHEET NUMBER

SHEET BOUNDARY

THE CITY OF WEST DES MOINES

DEPARTMENT OF PUBLIC WORKS
ENGINEERING DIVISION
560 S. 16TH STREET (515)222-3475
WEST DES MOINES, IOWA 50265
FAX NO. (515)222-3478

PROJECT:
PRELIMINARY ASSESSMENT PLAT
2013 SIDEWALK IMPROVEMENT PROGRAM

LOCATION:
VARIOUS LOCATIONS POLK COUNTY AND DALLAS COUNTY

DRAWN BY: JKP	DATE: 03-14
PROJECT NO. - 0510-013-2013	SHT. 1 OF 8