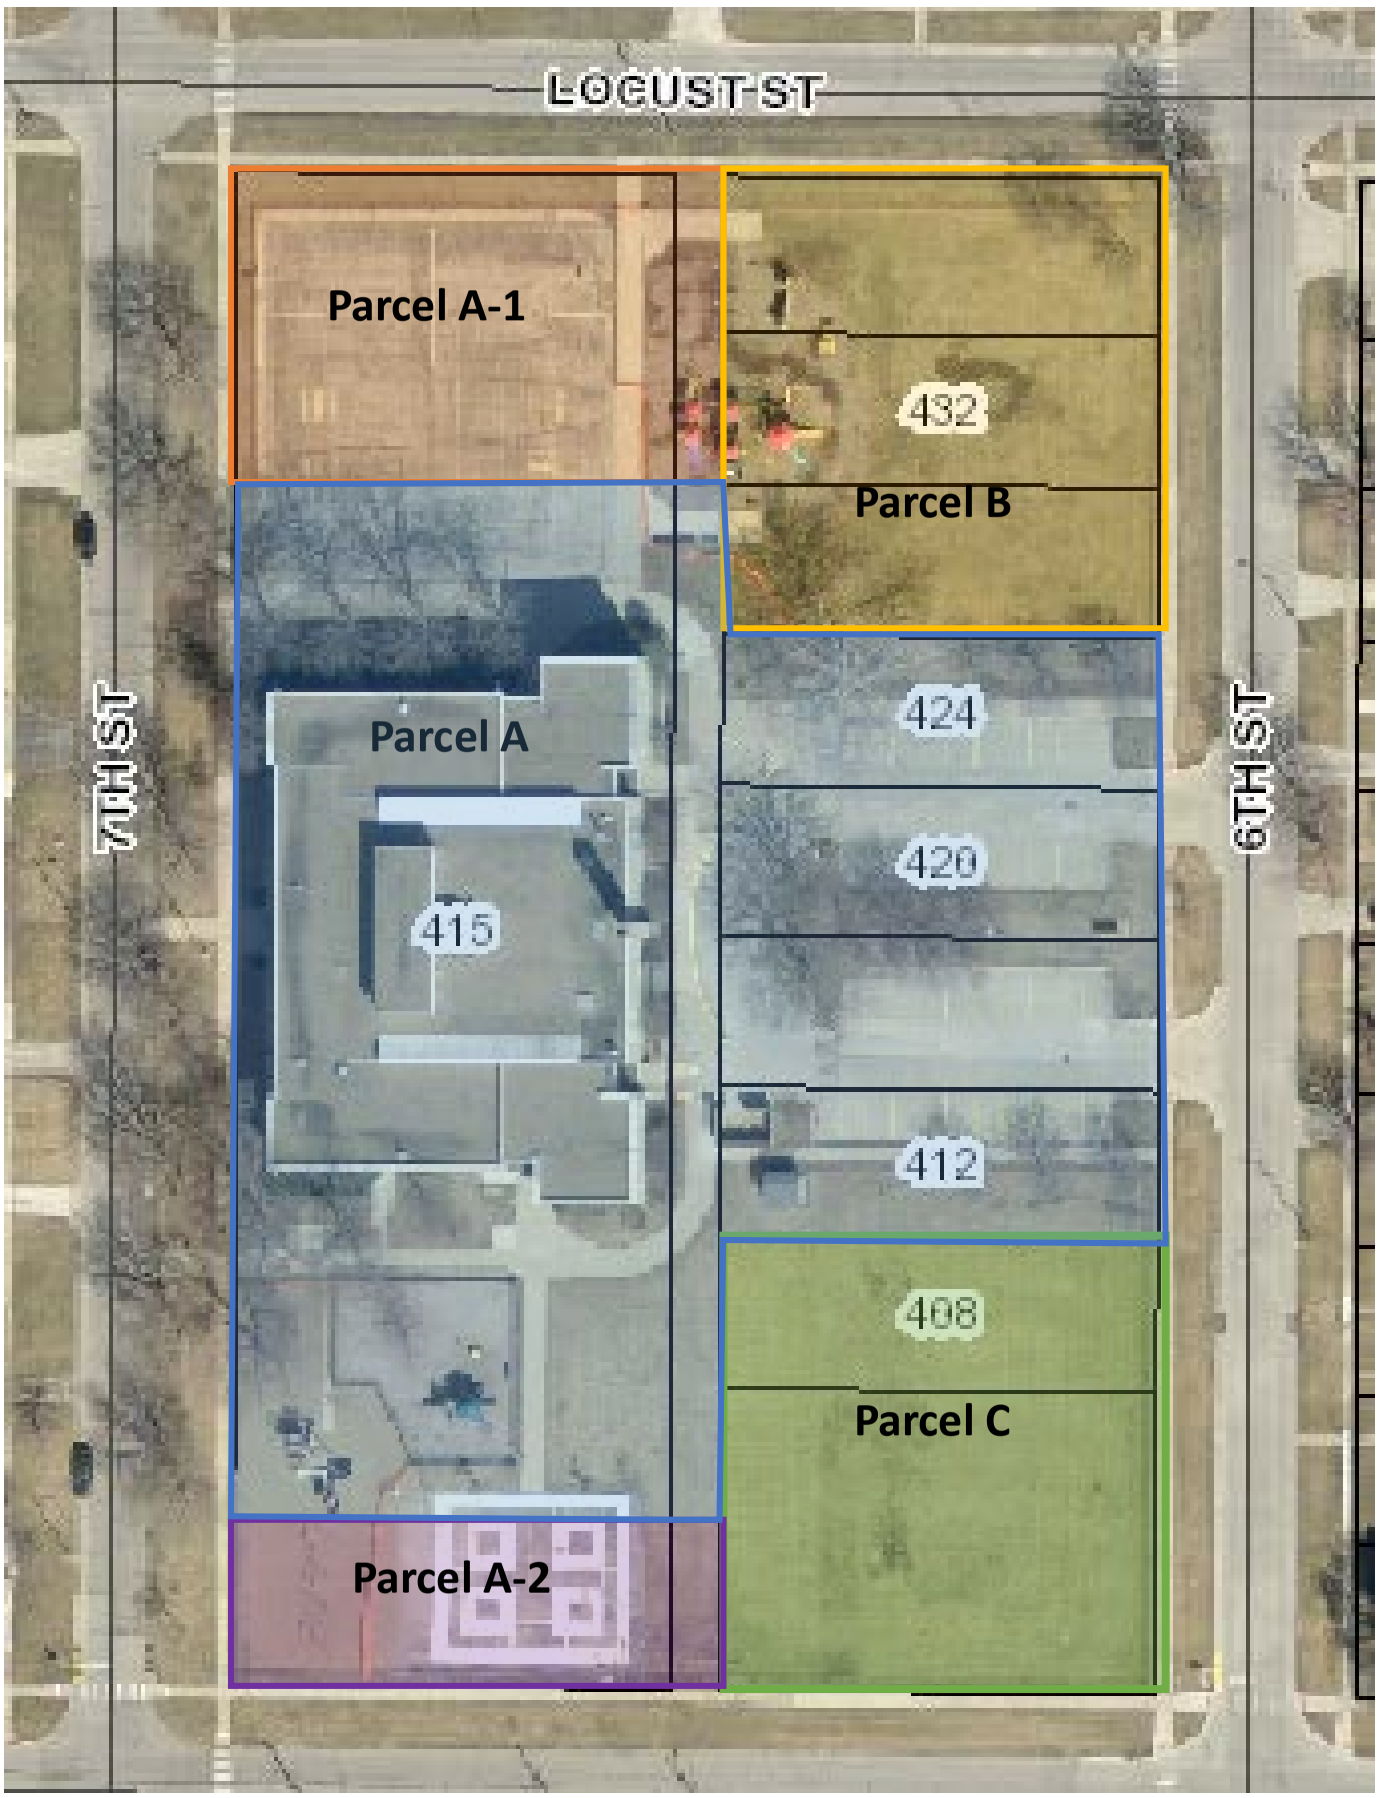Exhibit B
PUD Sketch Plan