EXHIBIT "A"

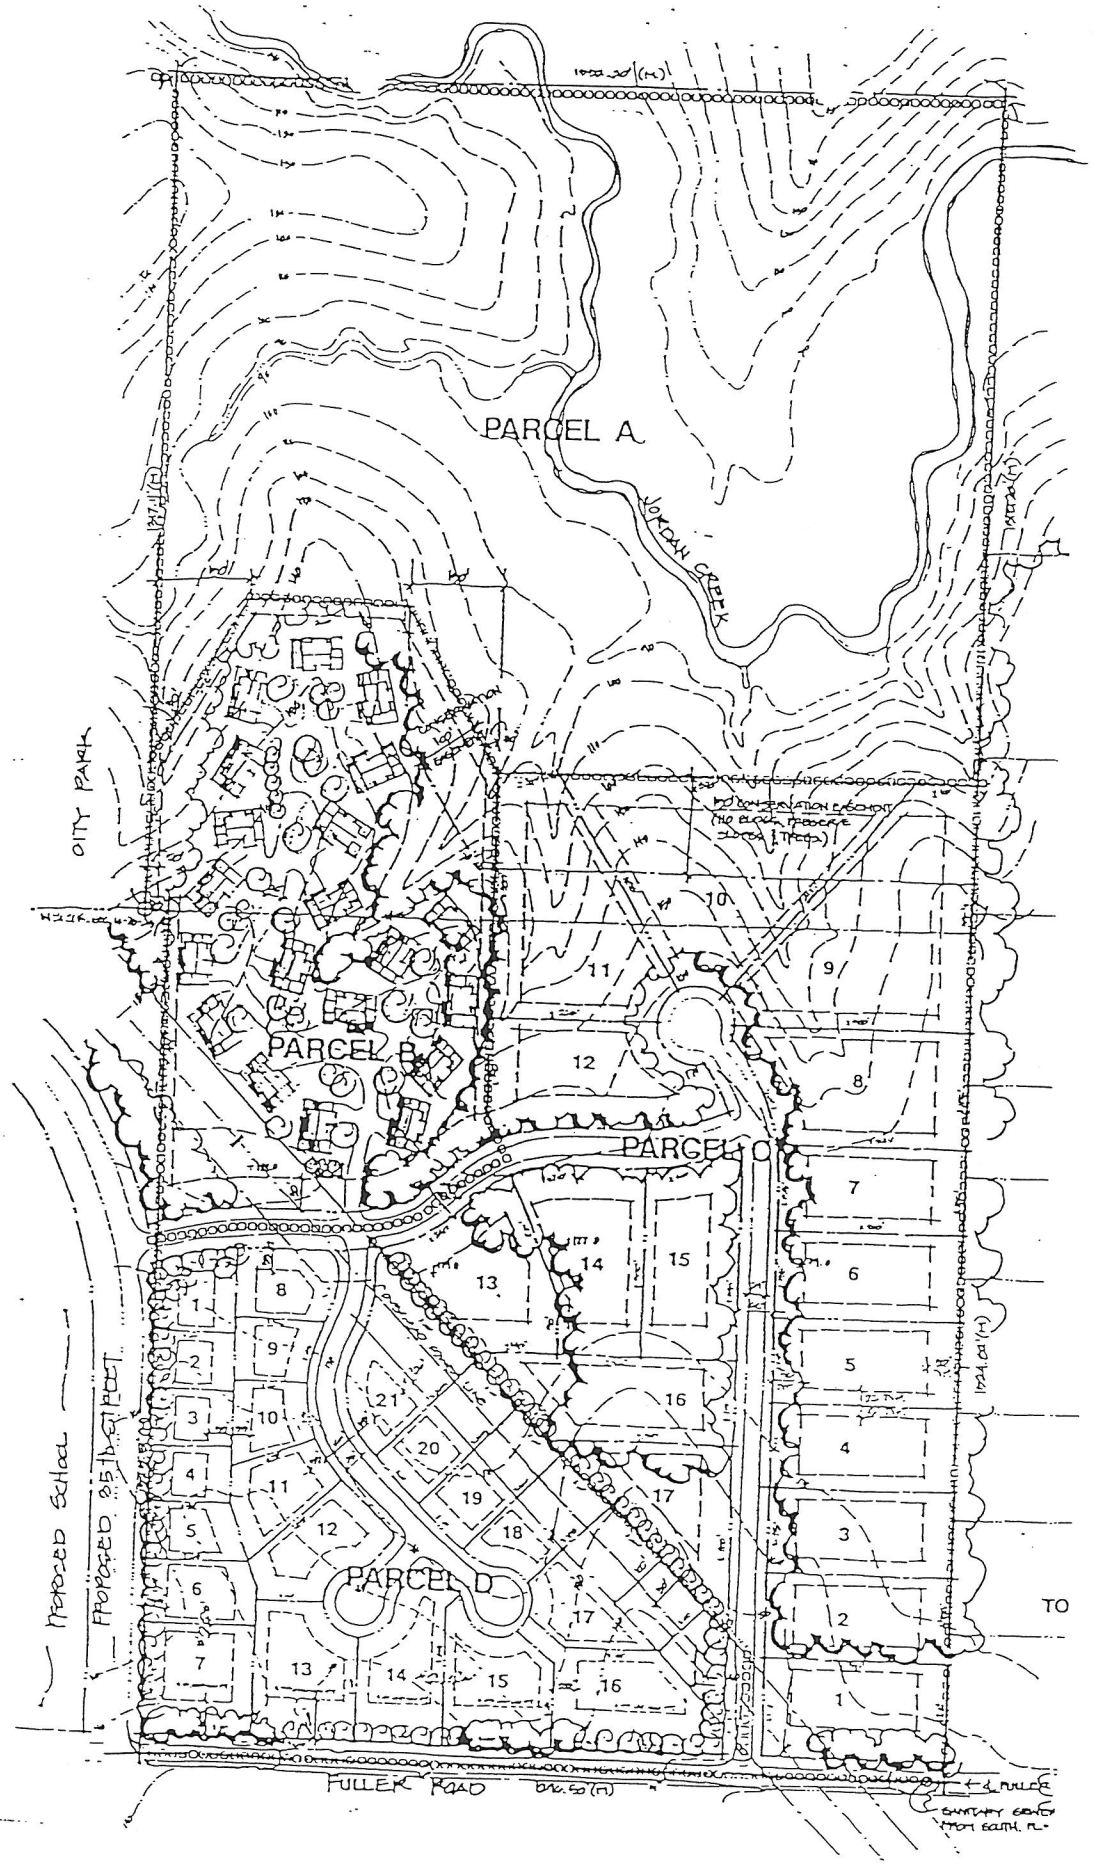
PARCEL A
JORDAN CREEK
CITY PARK
PARCEL B
PARCEL C
PARCEL D
PROPOSED SCHOOL
PROPOSED 35 FOOT
FULLER ROAD
TO