MERCY WEST LAKES PUD

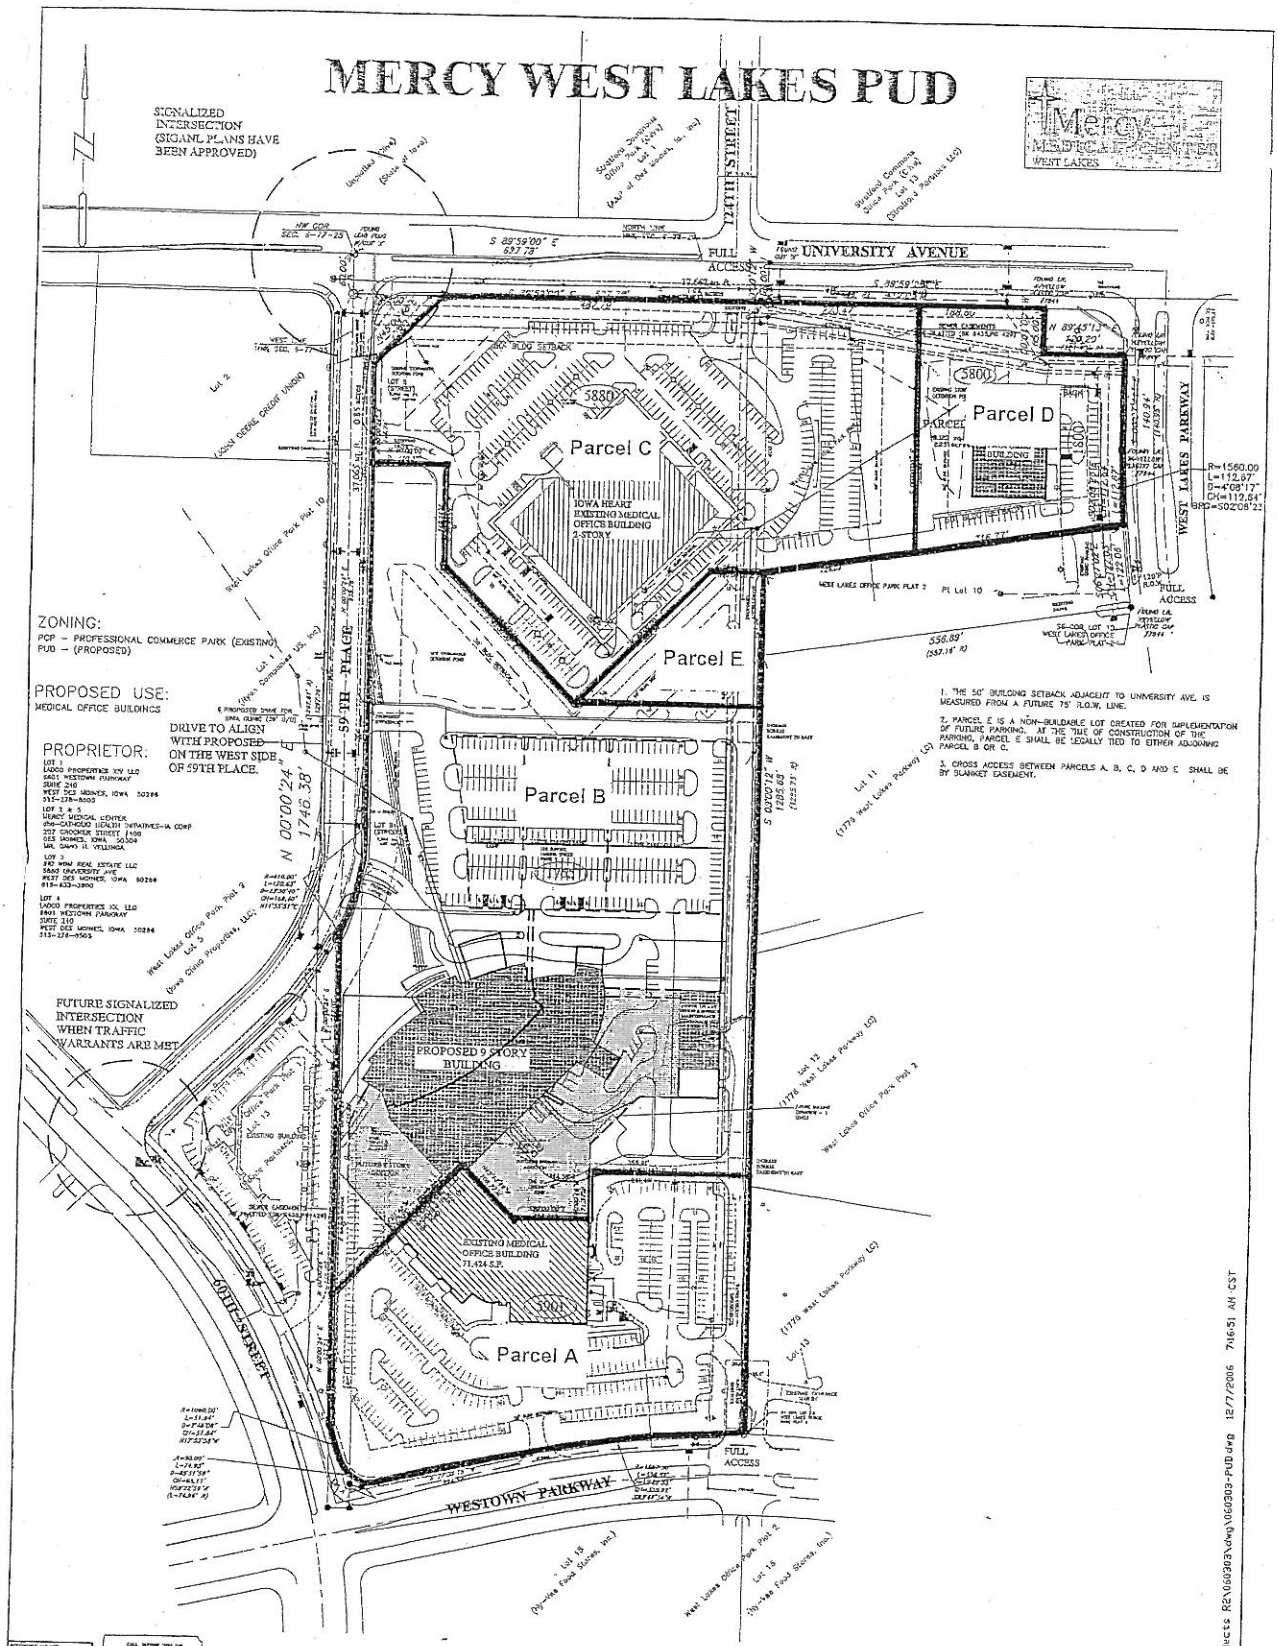

UTILITY NOTE:
THE LOCATION OF THE UTILITIES INDICATED ON THE PLANS ARE TAKEN FROM EXISTING PUBLIC RECORDS AND ARE APPROXIMATE LOCATIONS. THE EXACT LOCATIONS OF ALL UTILITIES MUST BE ASCERTAINED IN THE FIELD. IT SHALL BE THE DUTY OF THE CONTRACTOR TO DETERMINE WHETHER ANY ADDITIONAL FACILITIES OTHER THAN THOSE SHOWN ON THE PLANS MAY BE PRESENT.

BAR SCALE

PREPARED FOR:
MERCY MEDICAL CENTER
ATTN: CATHOLIC HEALTH INITIATIVES-A CORP
207 CROCKER STREET #400
DES MOINES, IOWA 50309
MR. DAVID H. VELLINGA

BENCHMARK:
PCM TM #15- S.E. CORNER OF 59TH PL & UNIVERSITY, 3' SOUTH OF R.O.W. LINE UNIVERSITY, 147 EAST OF CENTERLINE OF 59TH PL.
ELEVATION=1198.26 (CITY DATUM)

Land Projects R2\060303\dwg\060303-PUD.dwg 12/7/2006 7:46:51 AM CST

Bishop Engineering
"Planning Your Successful Development"
3501 104th Street
Des Moines, Iowa 50322-3525
Phone: (515)276-0467 Fax: (515)276-0217
Civil Engineering & Land Surveying Established 1959

I HEREBY CERTIFY THAT THIS ENGINEERING DOCUMENT WAS PREPARED BY ME OR UNDER MY DIRECT PERSONAL SUPERVISION AND THAT I AM A DULY LICENSED PROFESSIONAL ENGINEER UNDER THE LAWS OF THE STATE OF IOWA.
LICENSE RENEWAL DATE: DECEMBER 31, 2006
BY: CHARLES J. BISHOP
DATE: DEC. 5, 2006
SCALE: 1"=80'
FOR: MERCY MEDICAL CENTER
SIGNED:

CHARLES J. BISHOP 11055

NUMBER	REVISIONS	DATE
1	REVISED PER CITY	11/27/06
2	REVISED PER CITY	11/27/06

PUD PLAN
MERCY WEST LAKES PLAT 2

06
0303
SHEET 1 OF 1

EXHIBIT A