EXHIBIT A

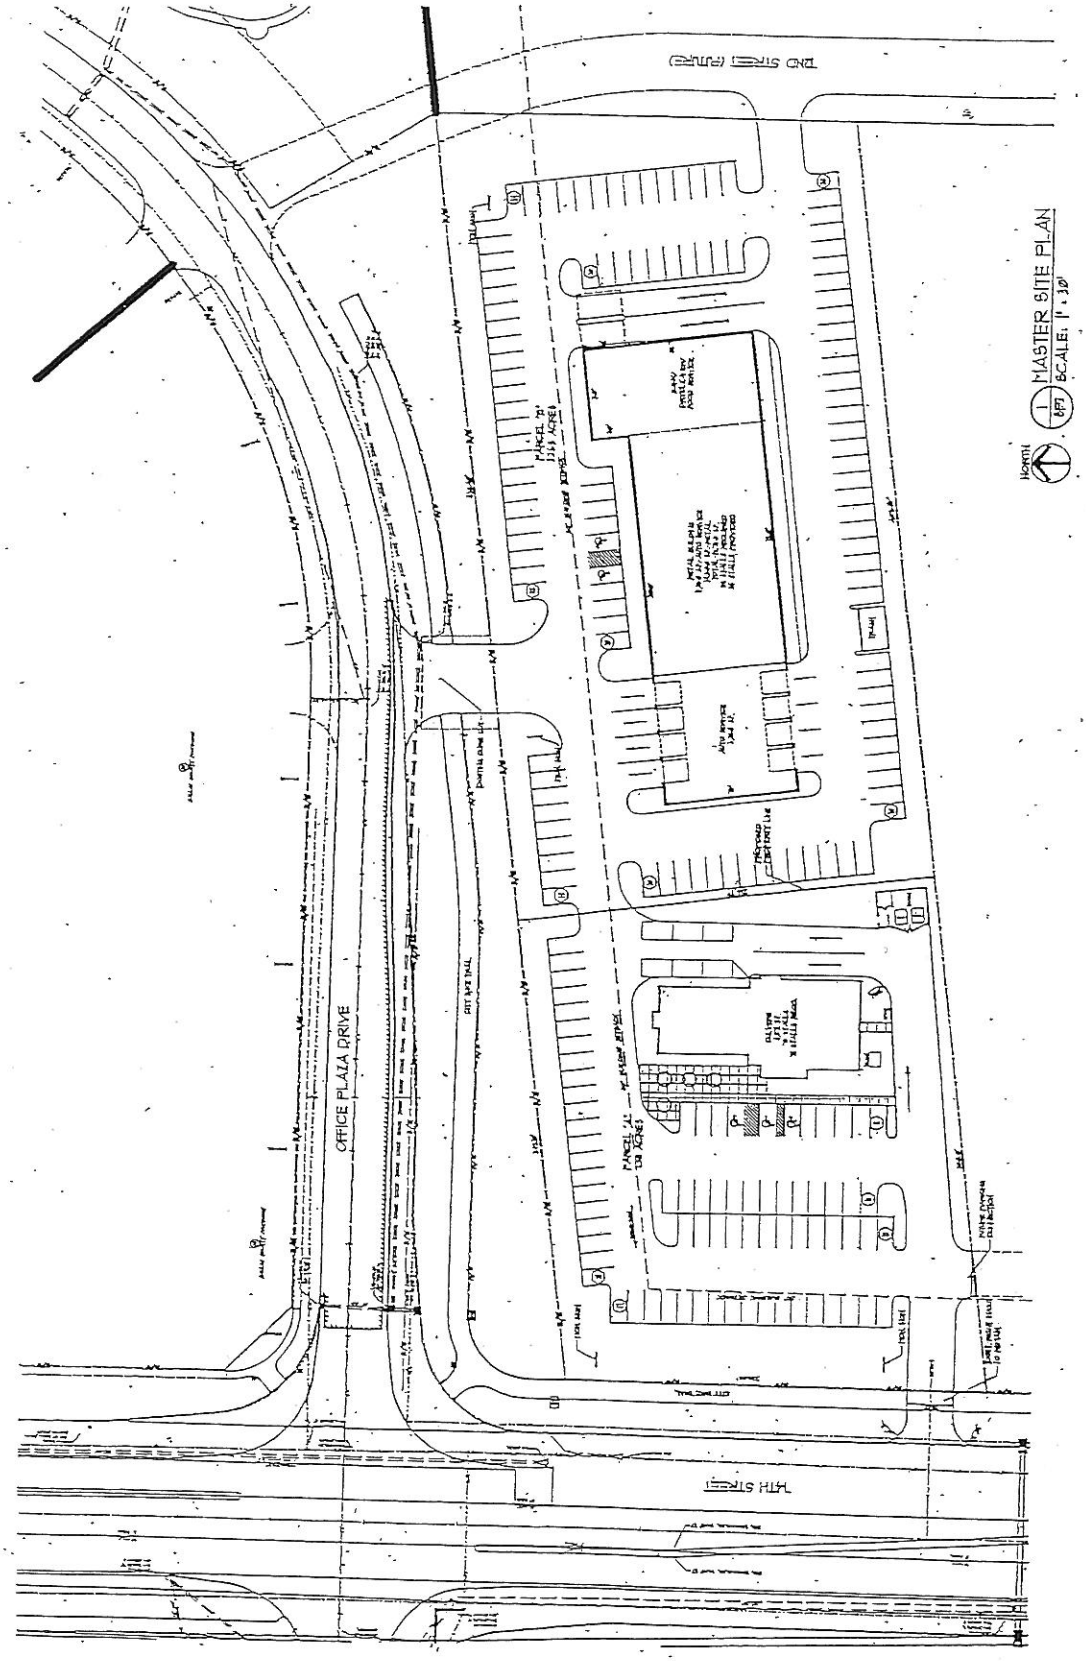
2ND STREET PIKE
MASTER SITE PLAN
SCALE: 1" = 30'
NORTH
OFFICE PLAZA DRIVE
7TH STREET