BATY FARM PUD
SKETCH PLAN

VER. 4-6-2000
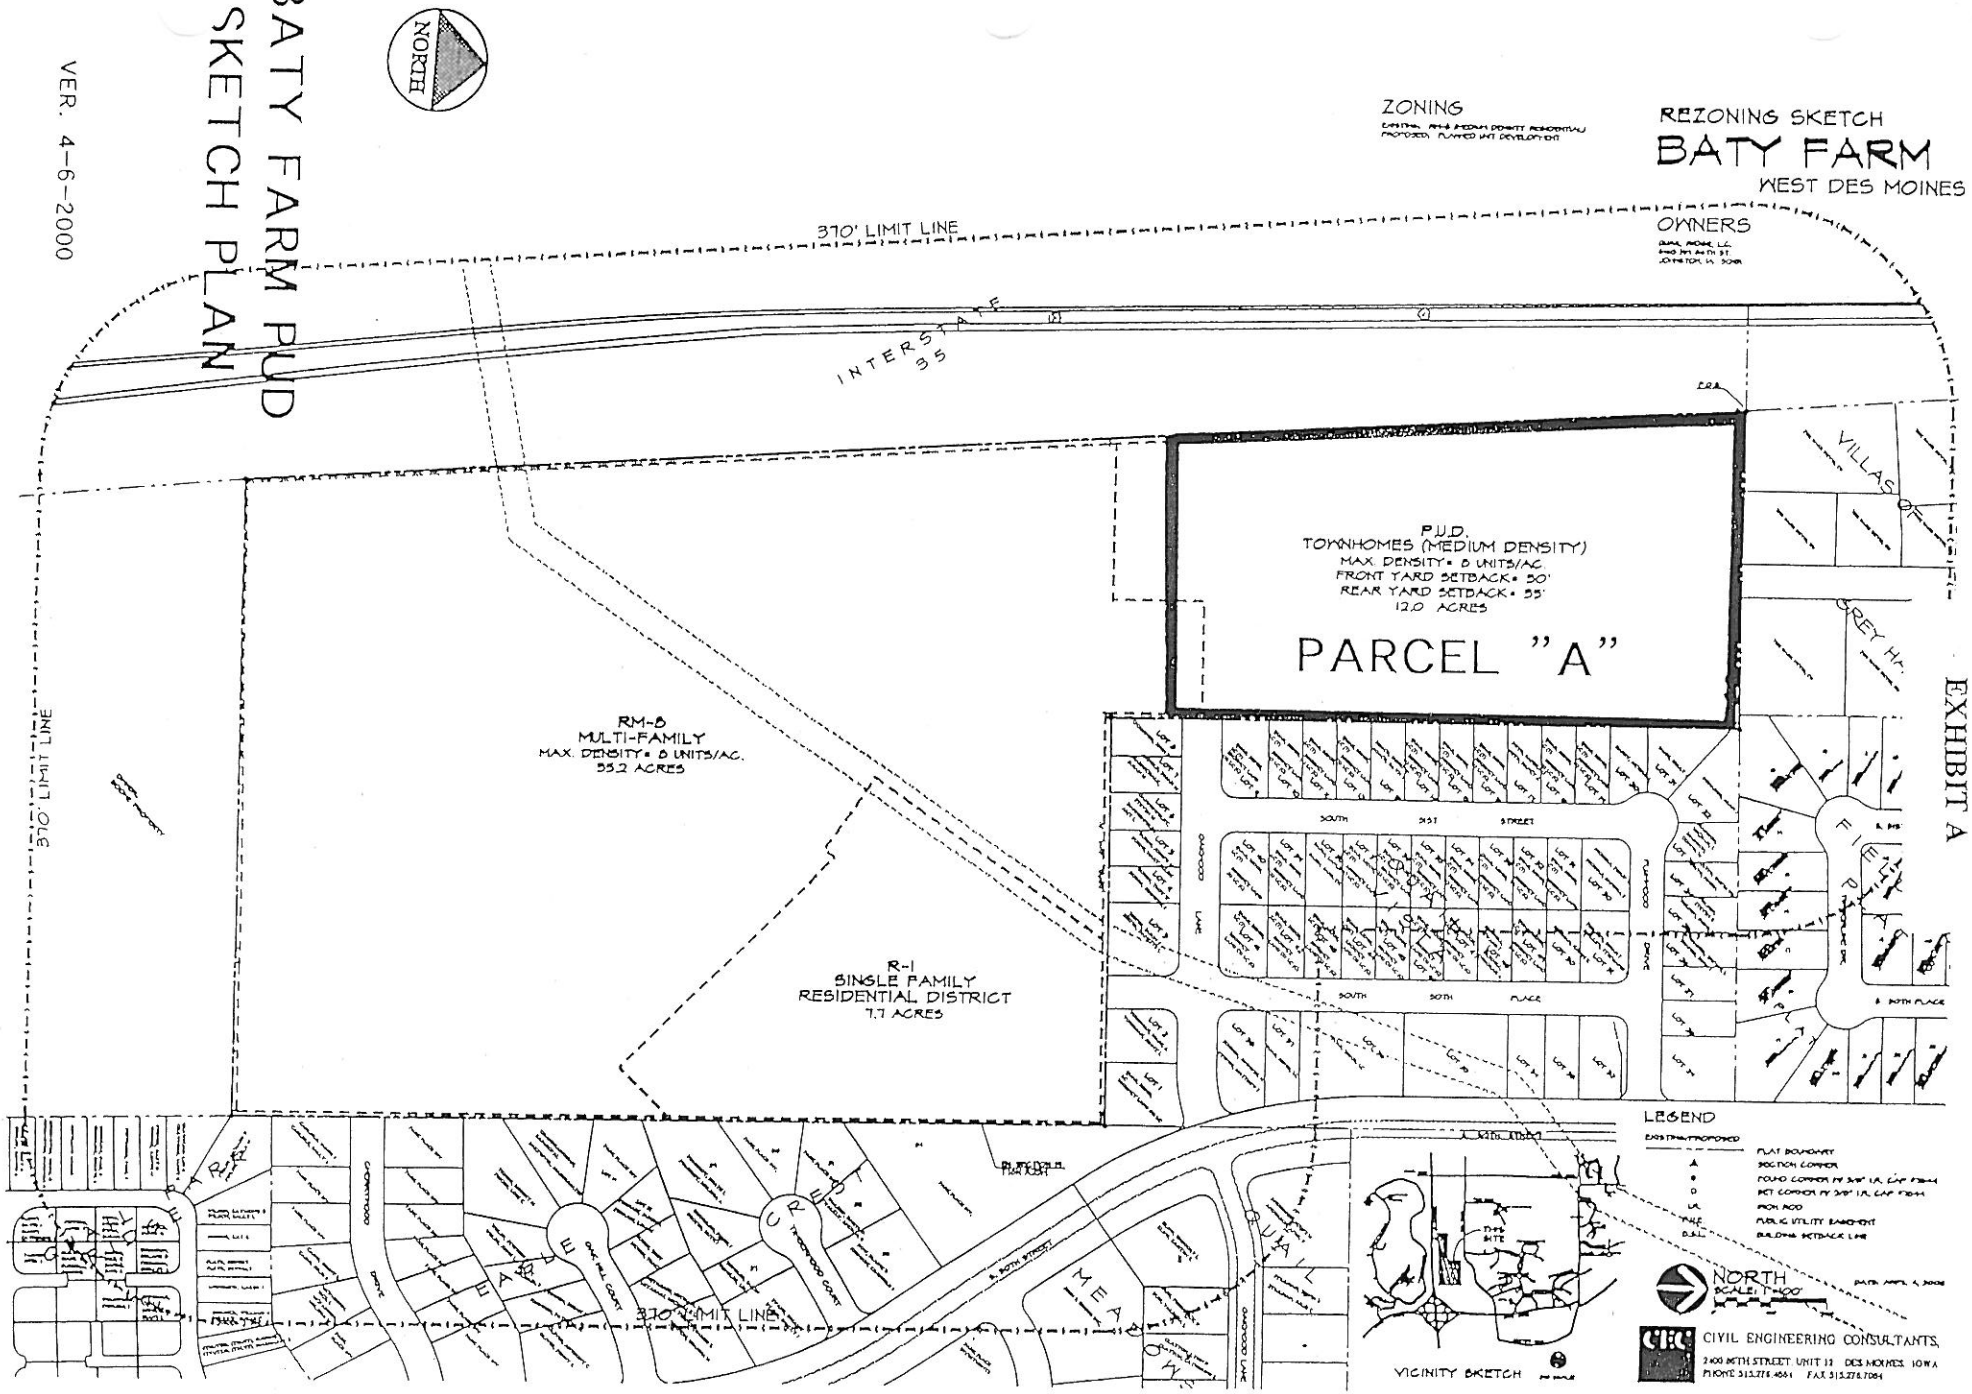
EXHIBIT A