EXHIBIT A

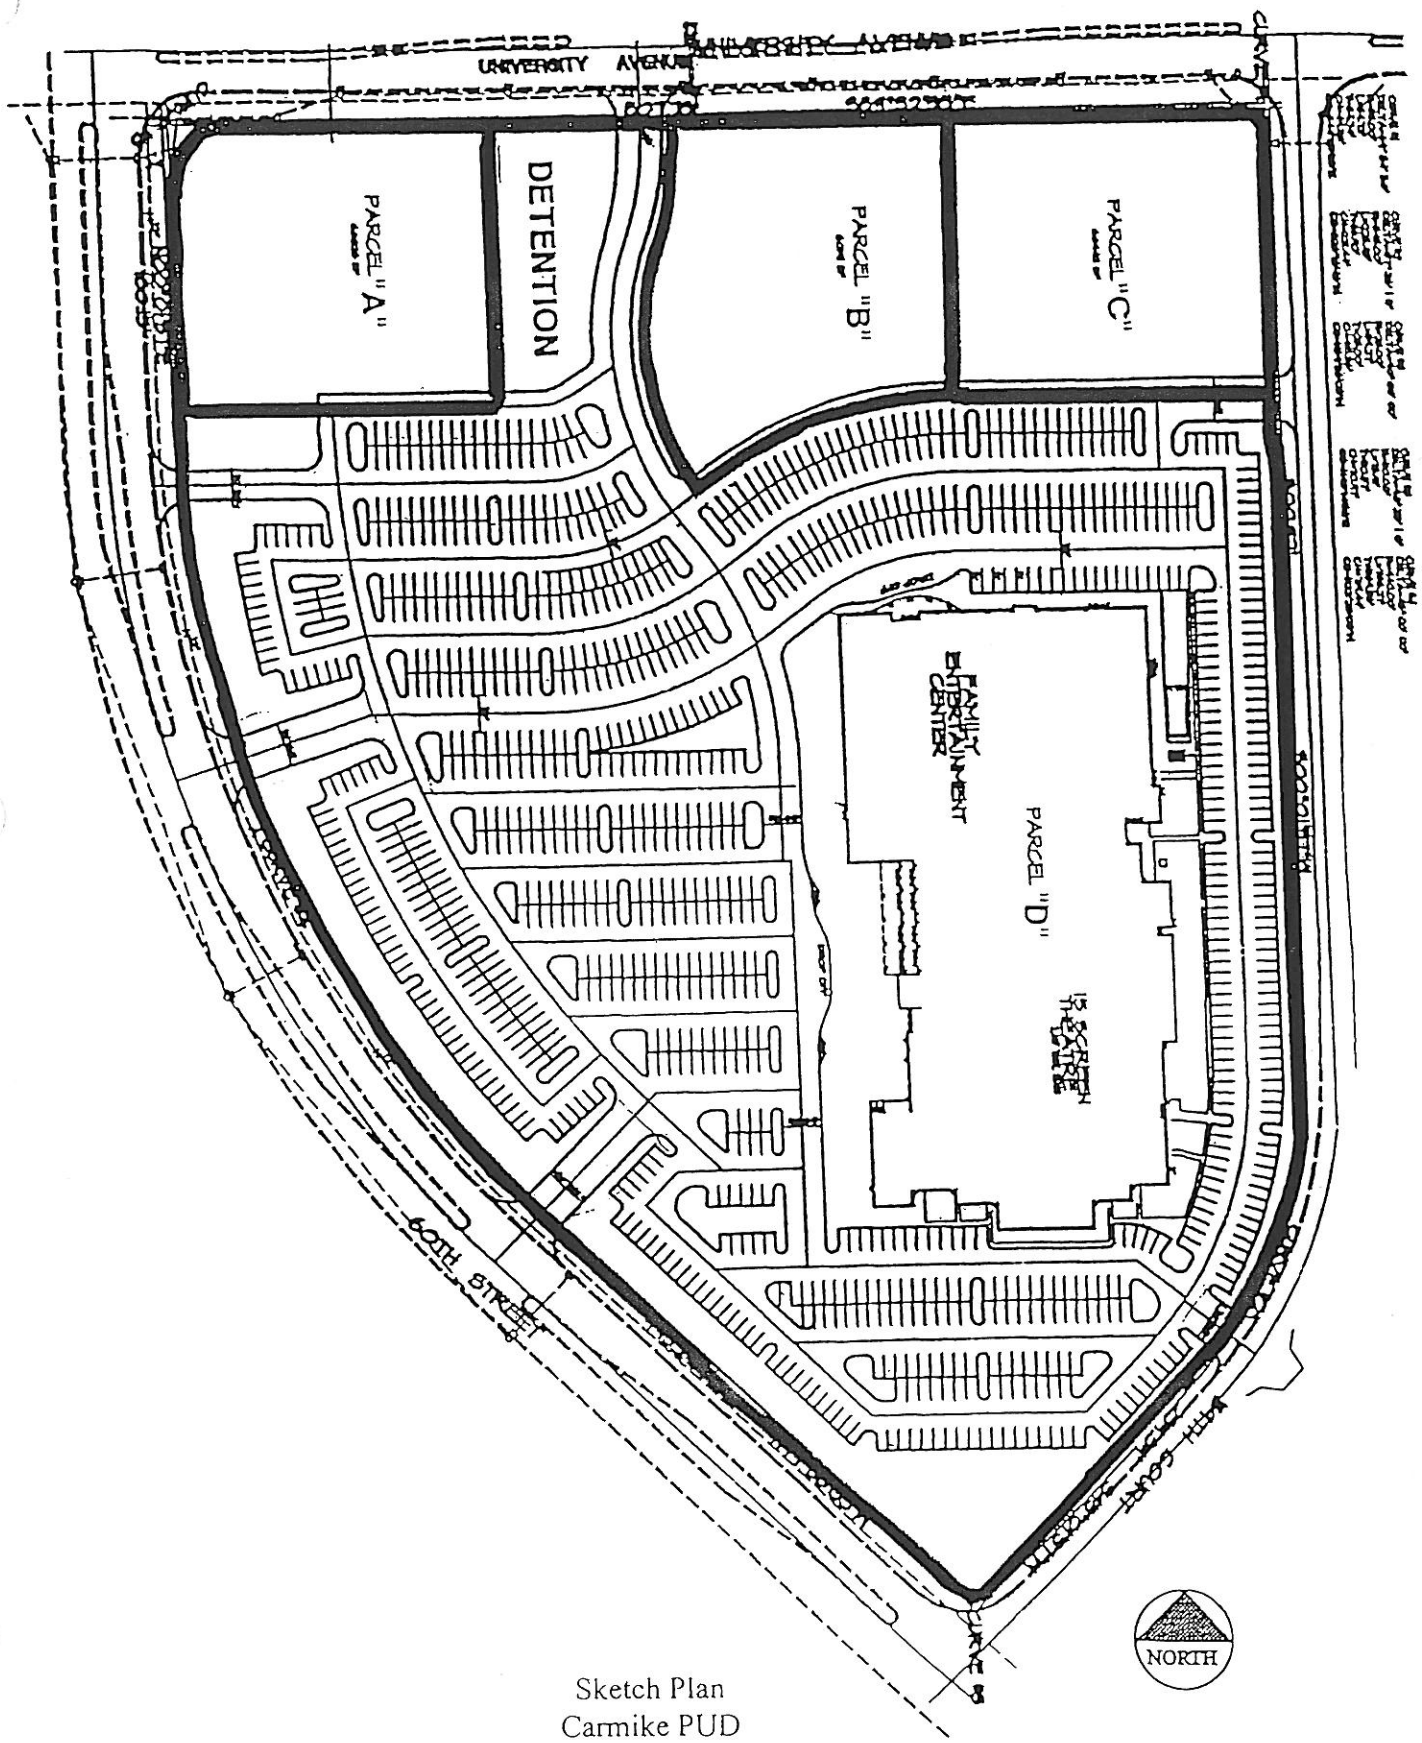

Sketch Plan
Carmike PUD
Southeast Corner of 60th Street and
University Avenue