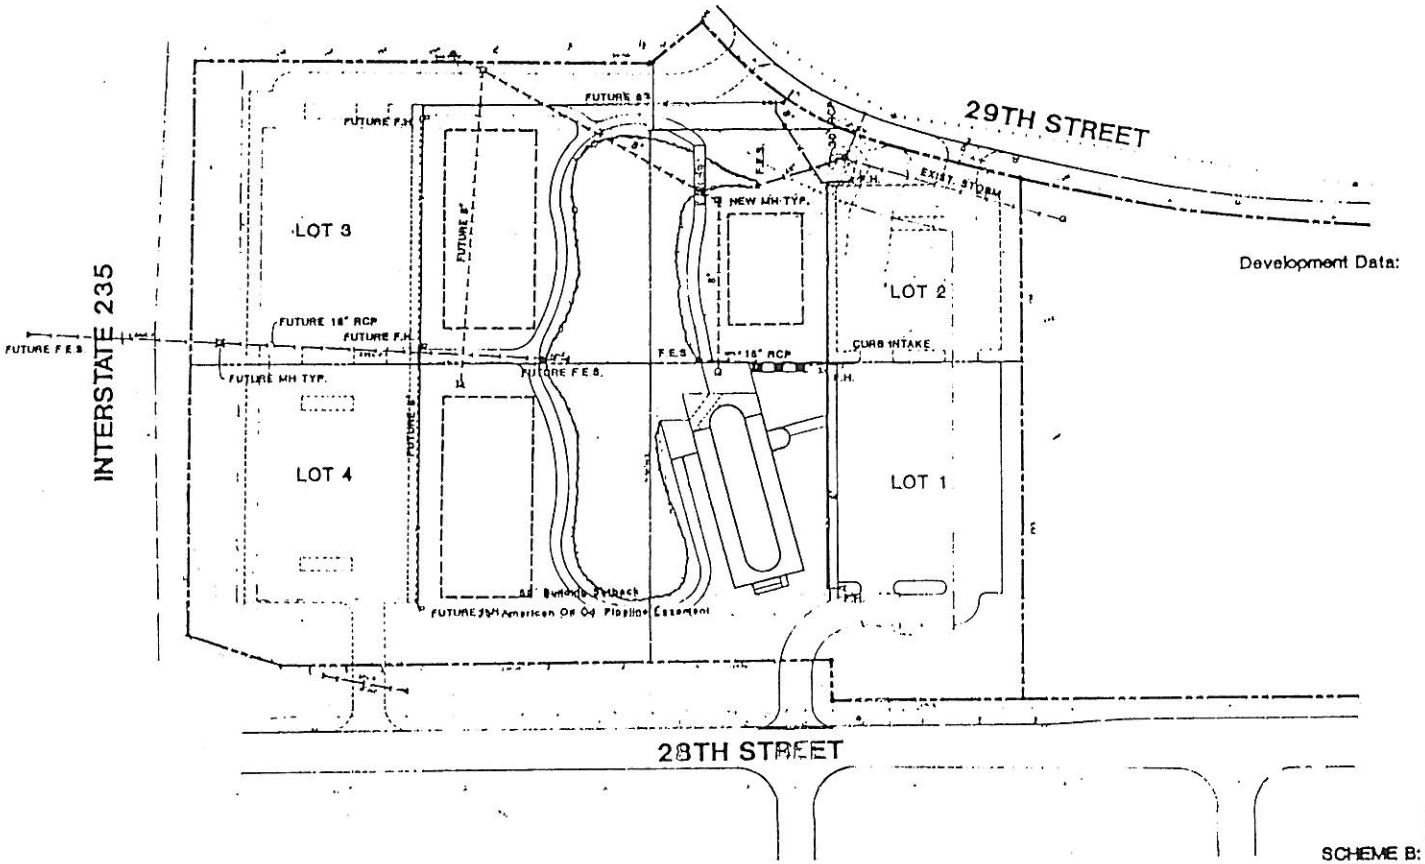

Development Data:

DEVELOPMENT PLAN

SCHEME B: 0 20 40 SCALE 1"=40' NORTH

HUBBELL DEVELOPMENT
28TH STREET and WESTOWN PARKWAY
WEST DES MOINES, IOWA

BAR OVERLAY COMBINATION

SHEET NO