ATTACHMENT C

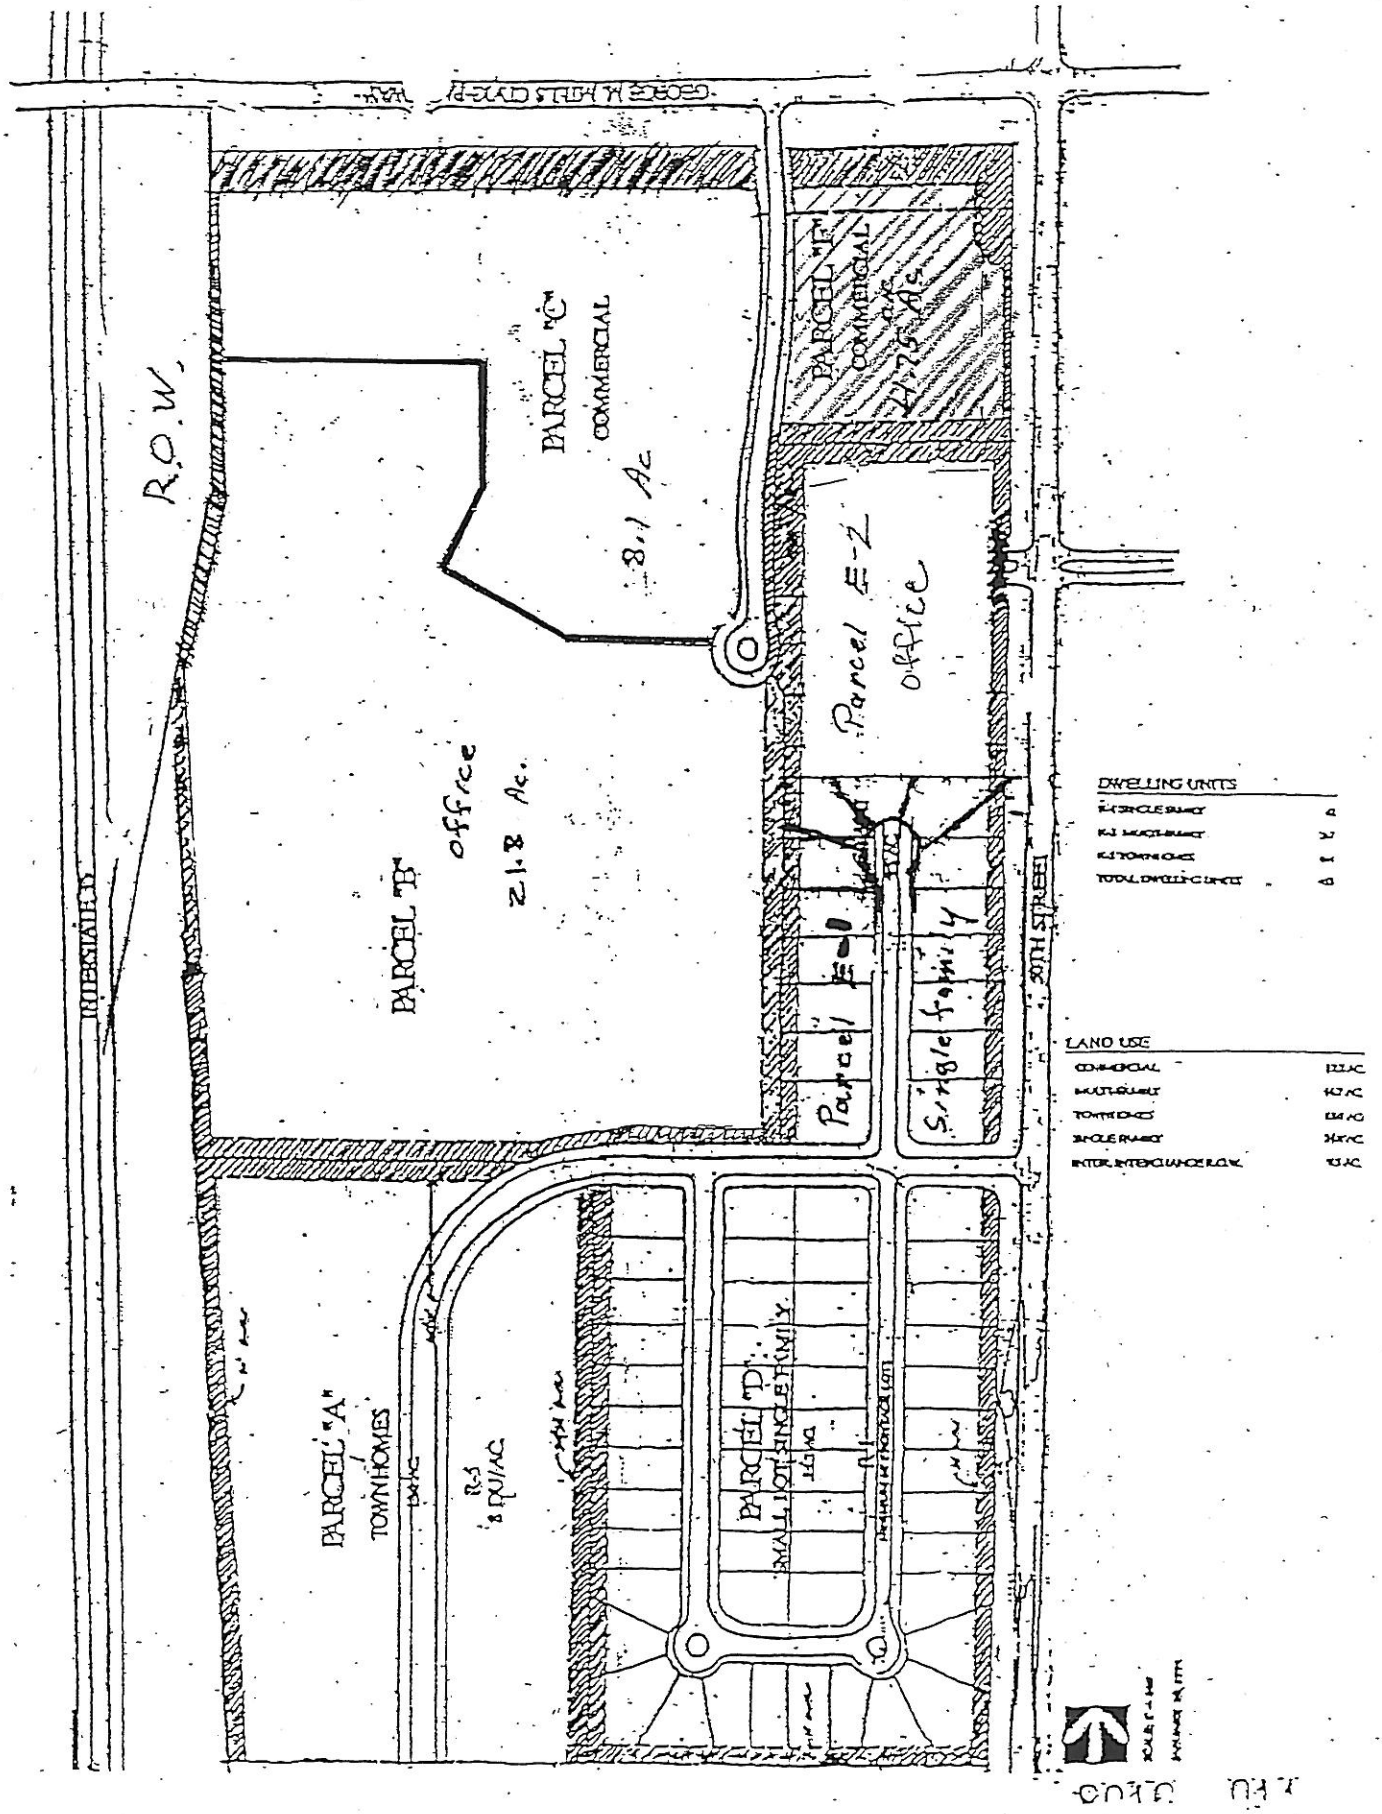

Wirtz Property PUD
Sketch Plan