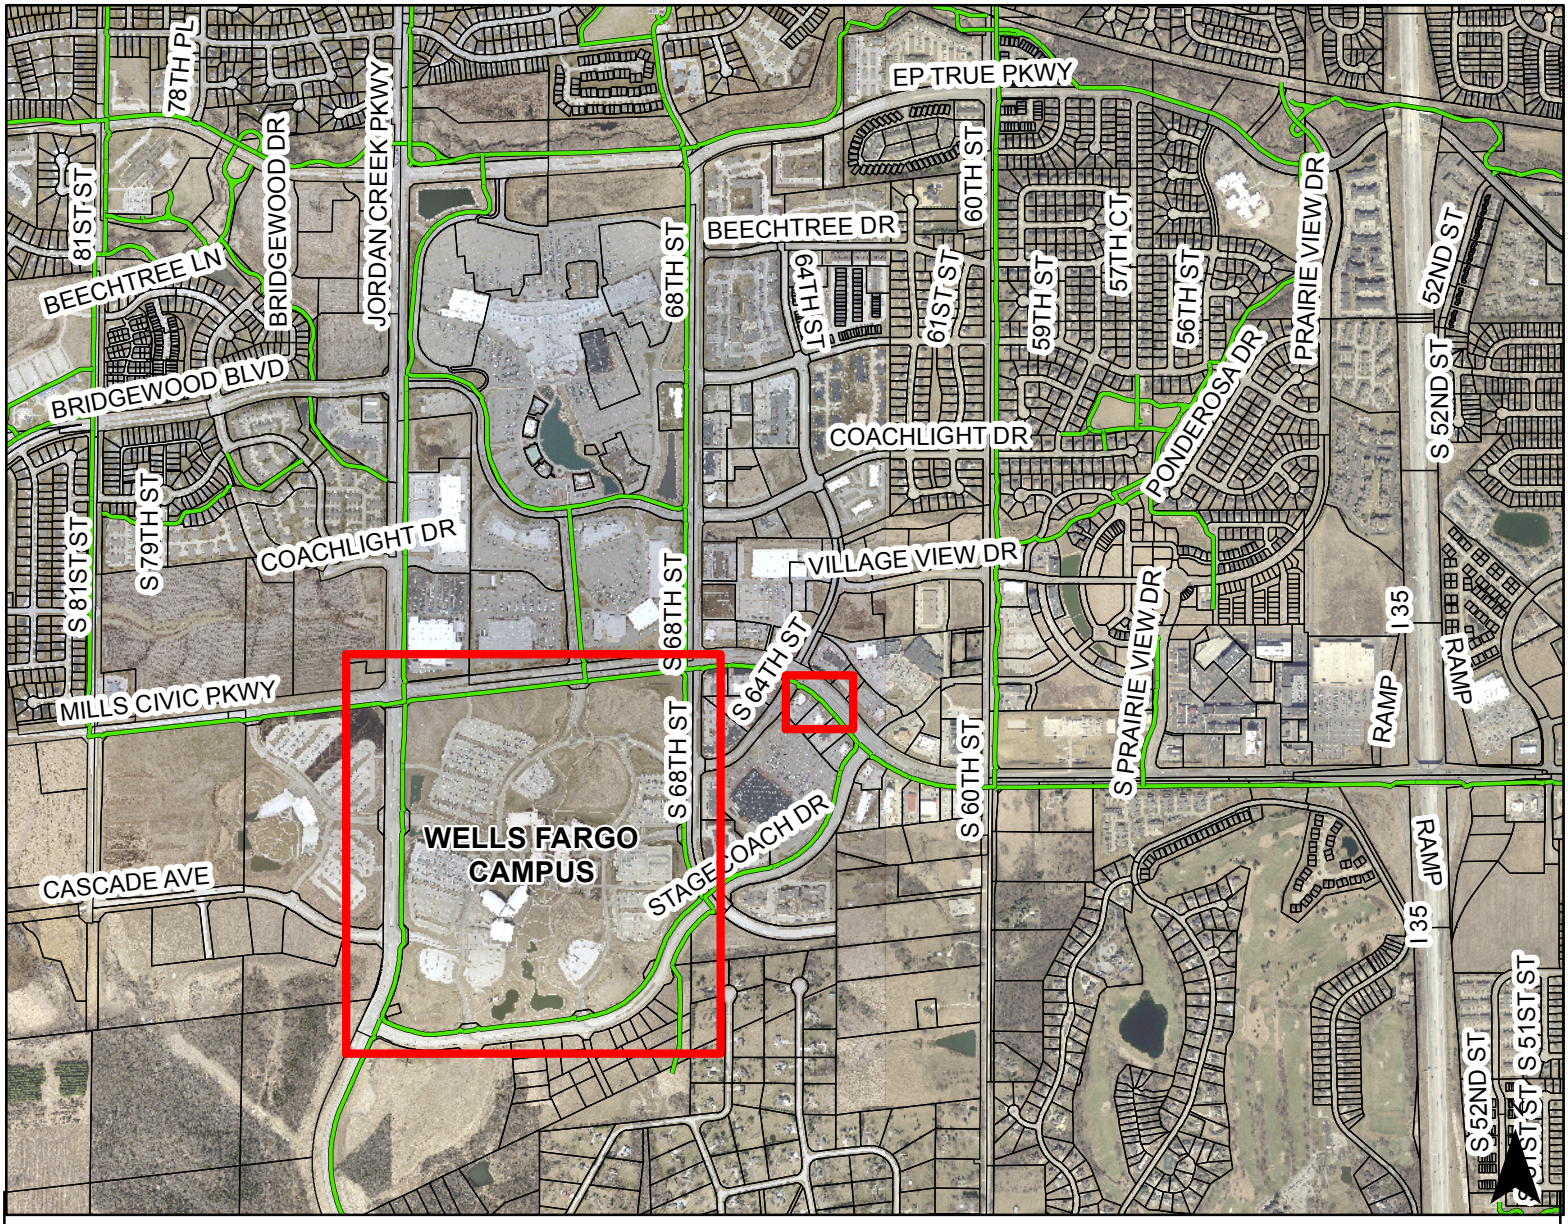

VICINITY MAP

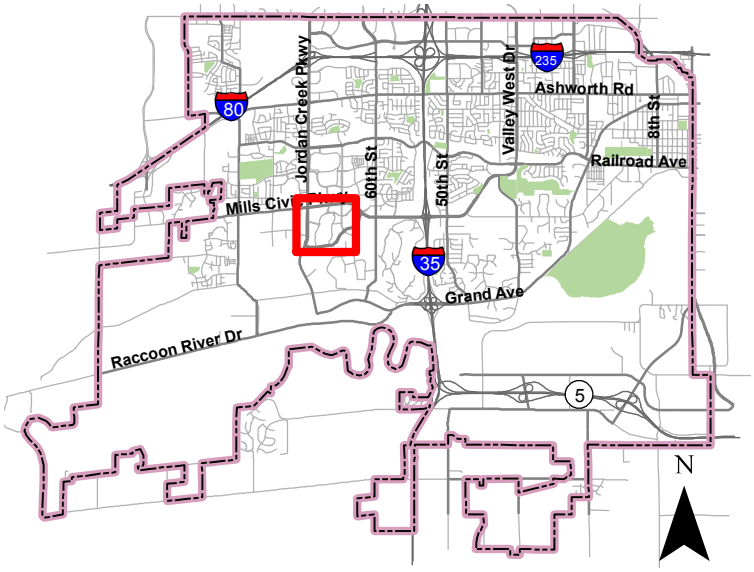

LEGEND

- Project Location
- Existing Trail
- City Limit

THE CITY OF WEST DES MOINES

PROJECT: **2017 CONCRETE TRAIL RENOVATION PROJECT**

LOCATION: **CITY WIDE**

DRAWN BY: MAA	DATE: 4/13/2017	PROJECT NO.: 0510 039 2017	SHT. 1 of 1