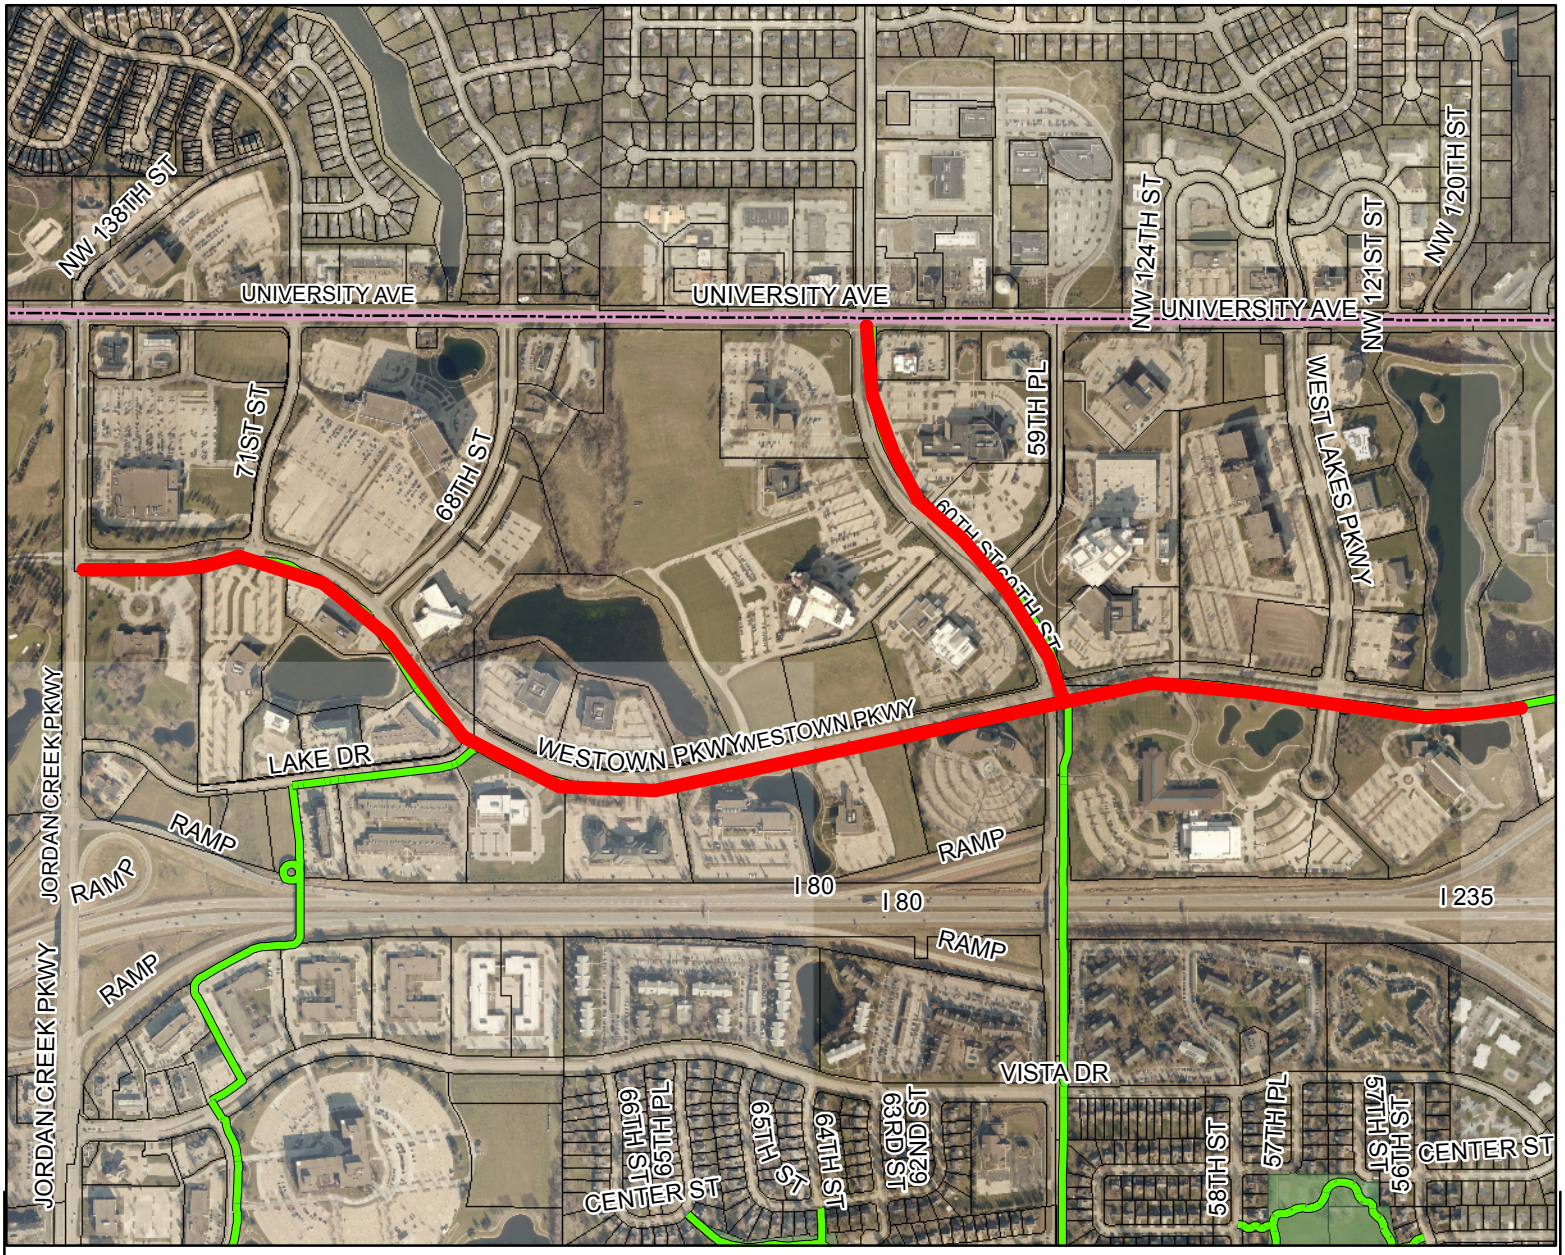

VICINITY MAP

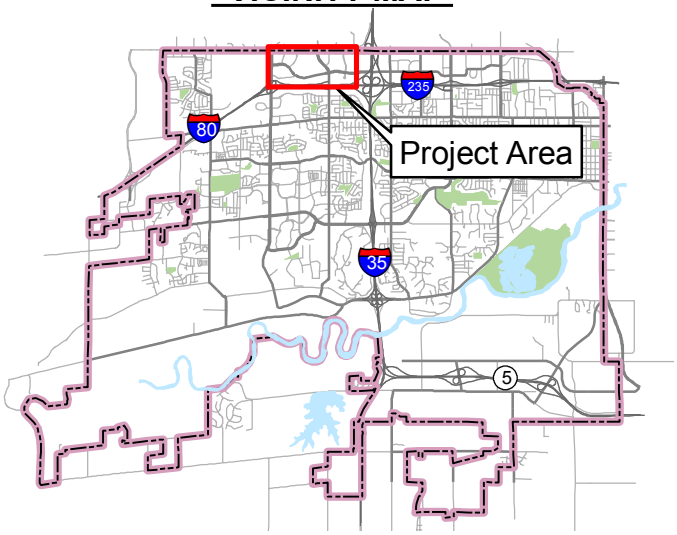

LEGEND

Project Location

Existing Trail

N

THE CITY OF WEST DES MOINES

PROJECT: **2018 CONCRETE TRAIL RENOVATIONS**

LOCATION: **WESTOWN PKWY & 60TH STREET**

DRAWN BY: MAA	DATE: 2/15/2018	PROJECT NO.: -	SHT. 1 of 1