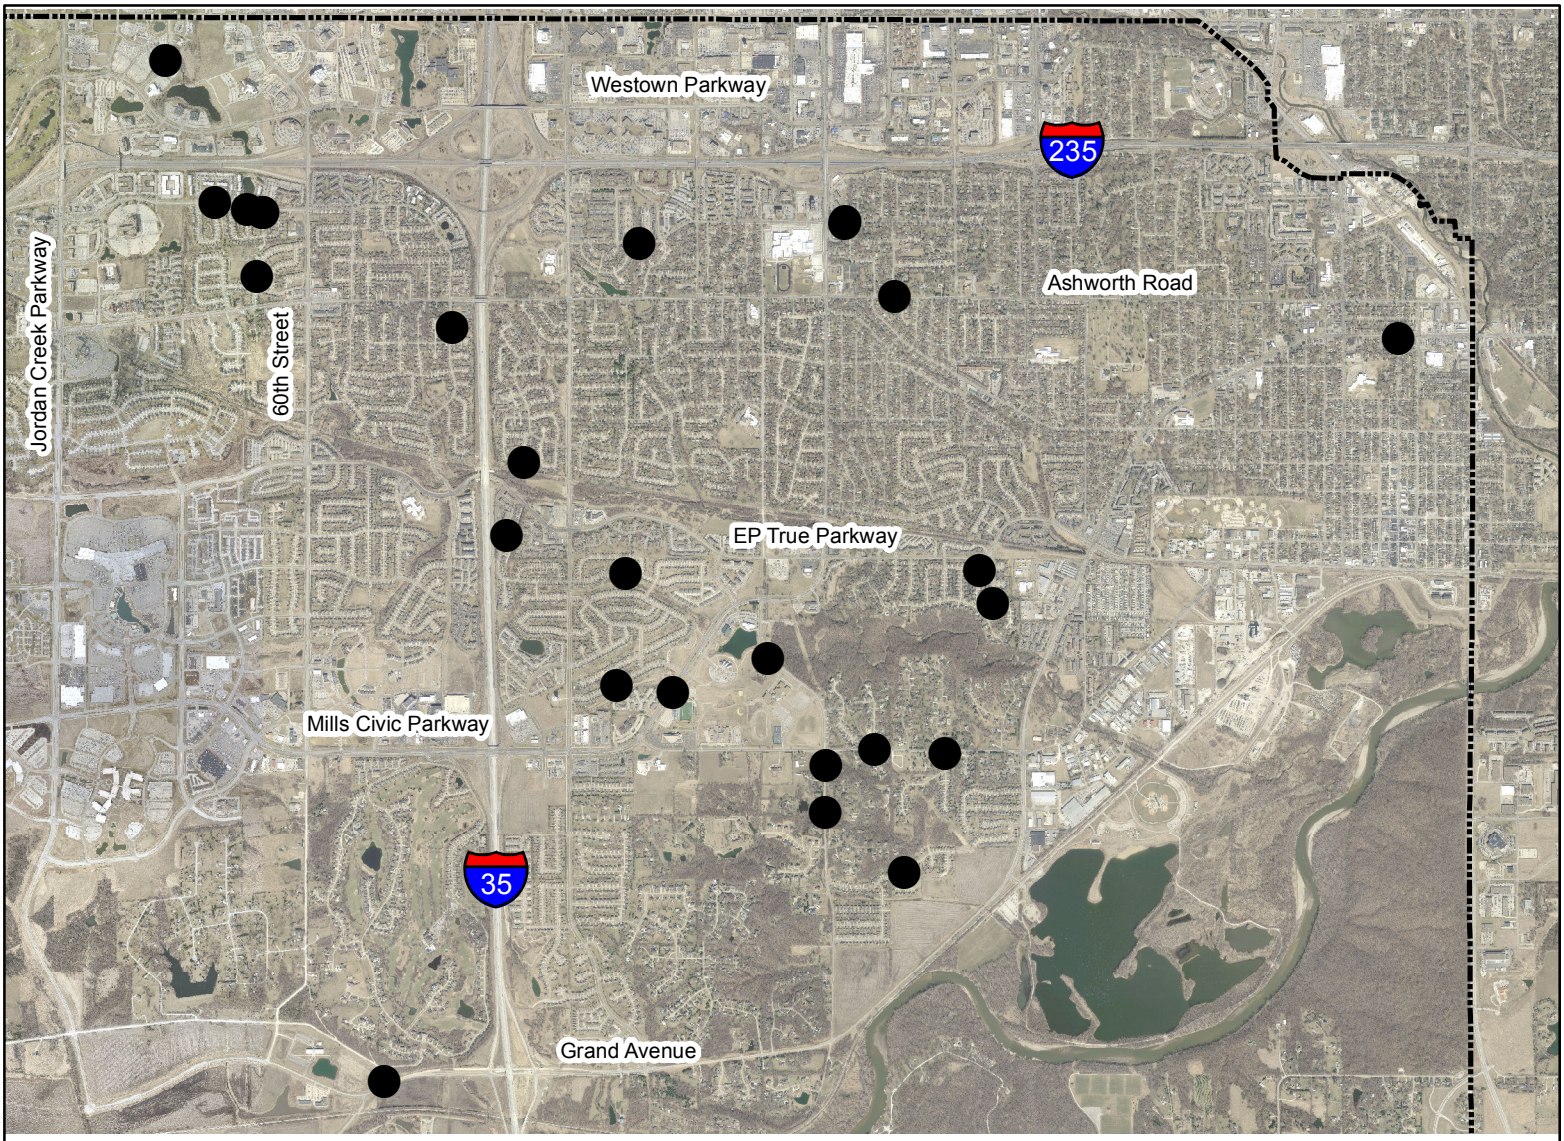

VICINITY MAP

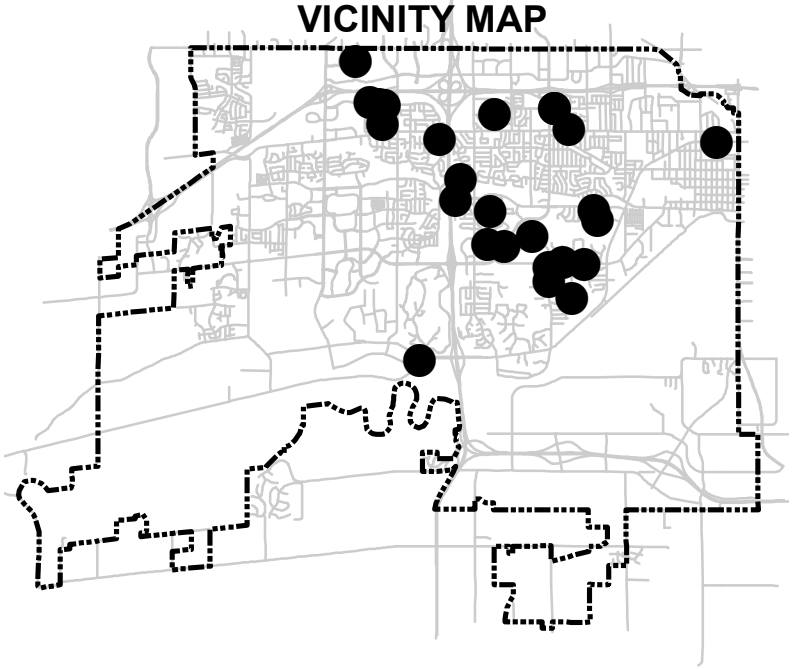

LEGEND

PROJECT LOCATION ●

N
W E
S

THE CITY OF WEST DES MOINES	PROJECT: **2016 Intake Repair Program**		
	LOCATION: **Multiple Locations Around WDM**		
	DRAWN BY: JDR	DATE: 12/6/2016	PROJECT: 0510-017-2016	SHT. 1 of 1