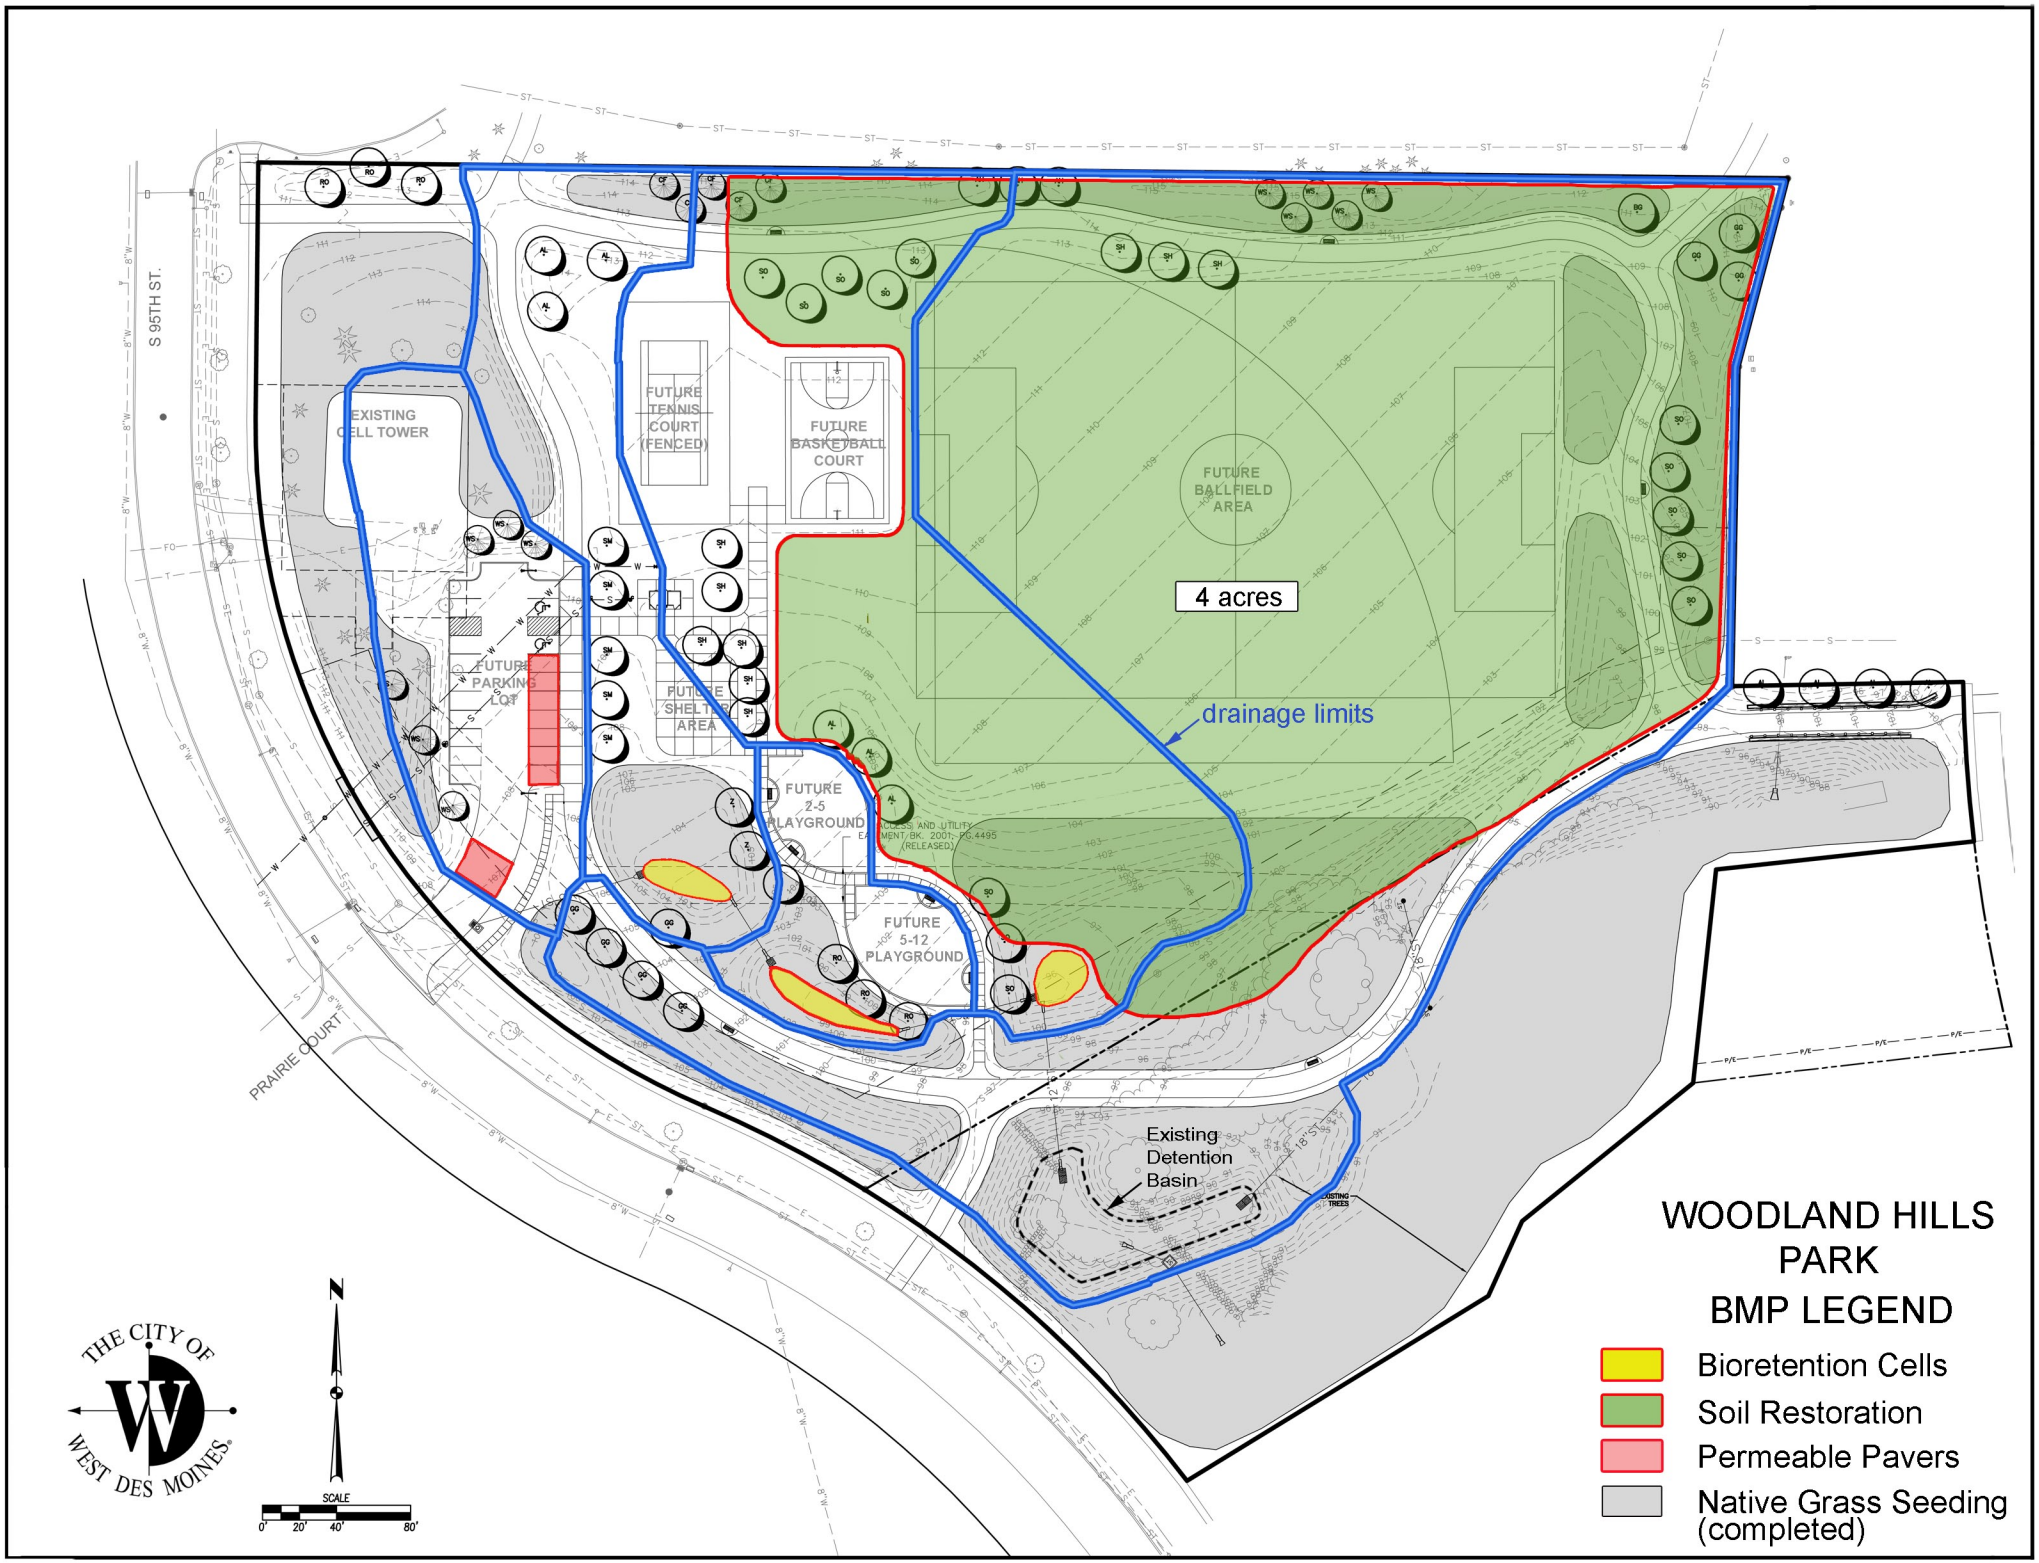
S 95TH ST.
PRAIRIE COURT
EXISTING CELL TOWER
FUTURE TENNIS COURT (FENCED)
FUTURE BASKETBALL COURT
FUTURE BALLFIELD AREA
4 acres
drainage limits
FUTURE PARKING LOT
FUTURE SHELTER AREA
FUTURE 2-5 PLAYGROUND
FUTURE 5-12 PLAYGROUND
Existing Detention Basin
EXISTING TREES
THE CITY OF WEST DES MOINES
SCALE
0' 20' 40' 80'
WOODLAND HILLS PARK
BMP LEGEND
Bioretention Cells
Soil Restoration
Permeable Pavers
Native Grass Seeding (completed)