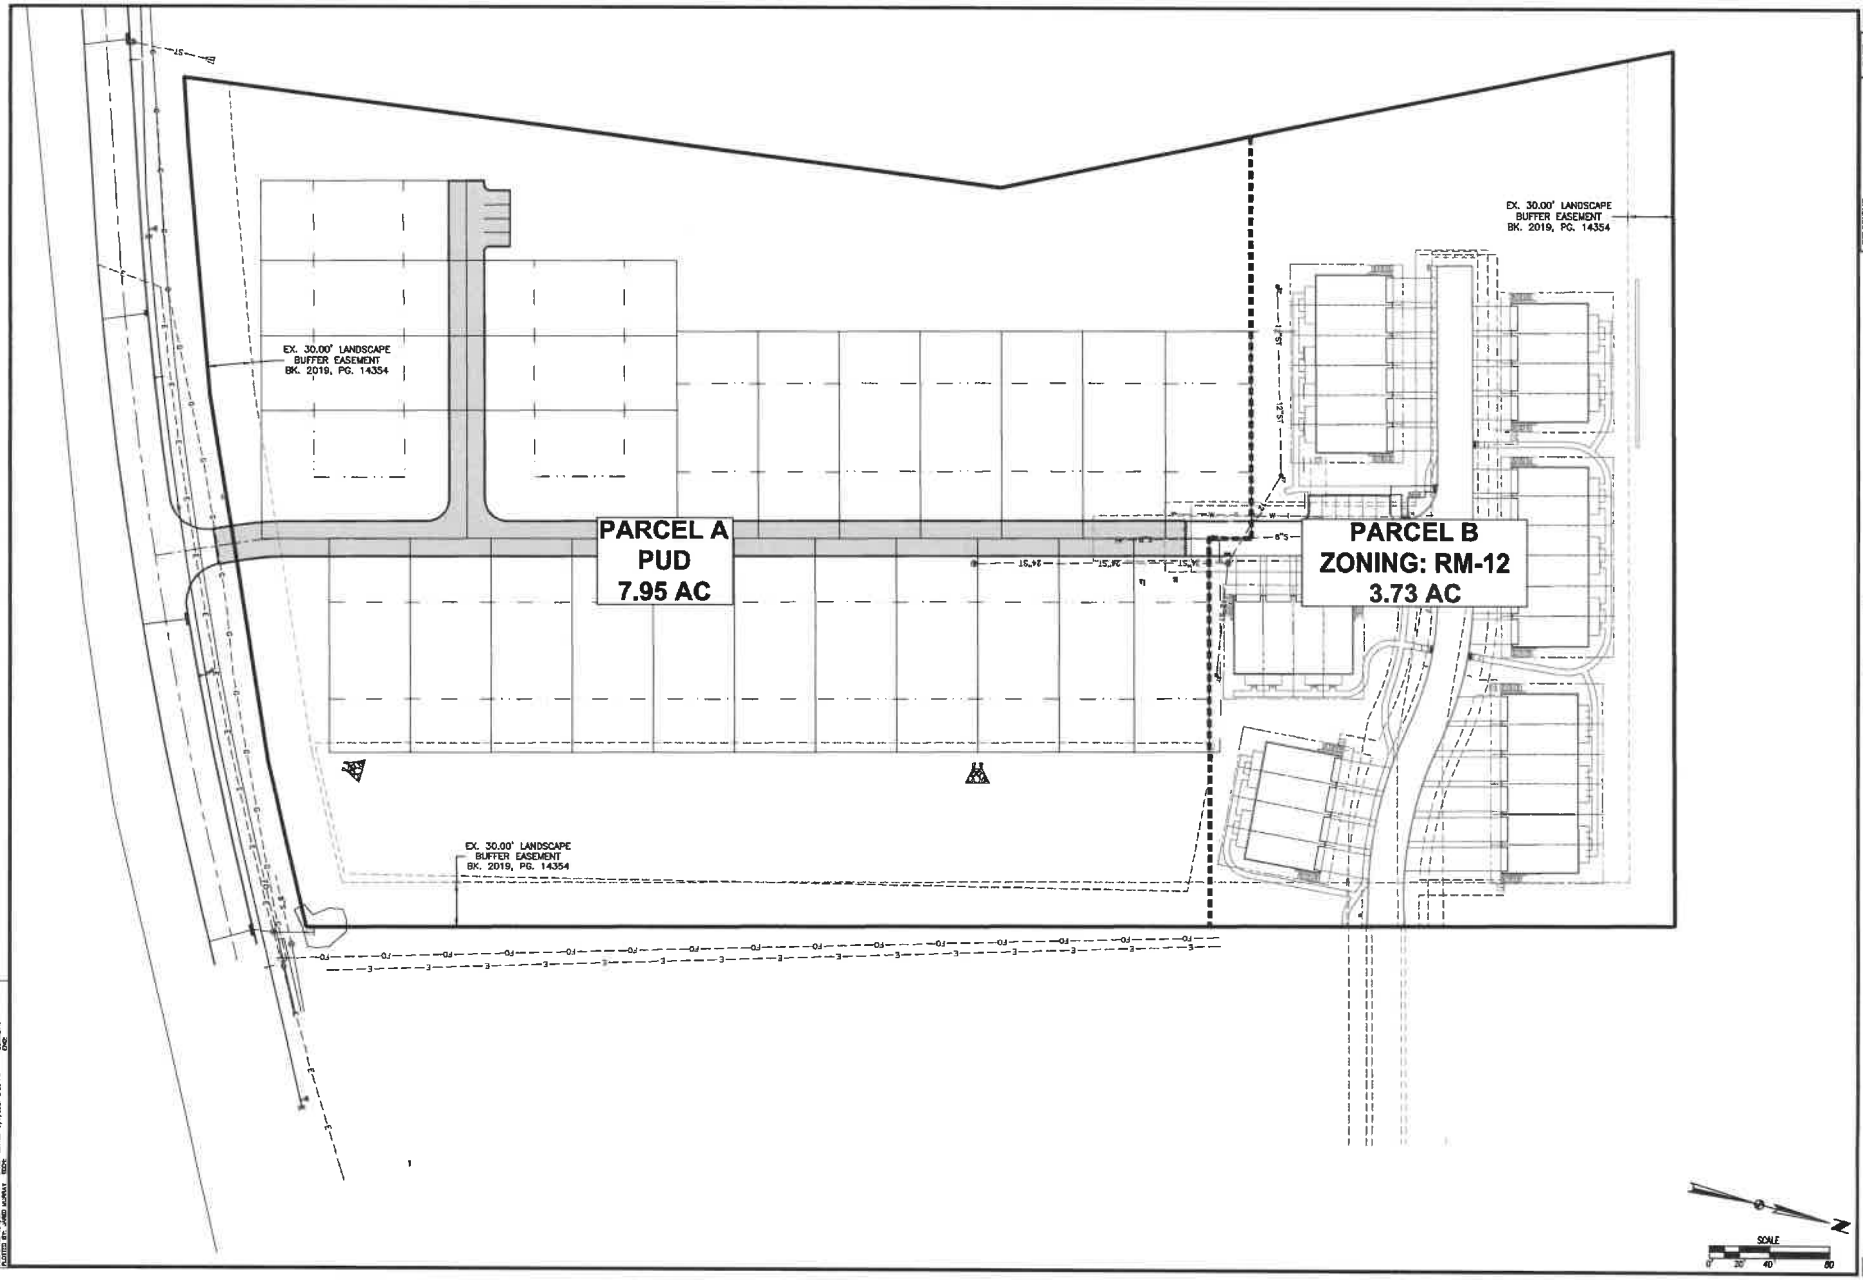

REVISIONS

		DATE
REVISED		06/10/021
REVISED		05/17/021
PREPARED		03/30/2021

3405 S.E. CROSSROADS DRIVE, SUITE G
GRIMES, IOWA 50111
PHONE: (515) 369-4400 FAX: (515) 369-4410
ENGINEER: JMM TECH: CWO

CIVIL DESIGN ADVANTAGE

KING'S GROVE PLANNED UNIT DEVELOPMENT

SKETCH PLAN

WEST DES MOINES, IOWA

1/1

2012.695