SITE PLAN/PRELIMINARY PLAT

WESTOWN COMMO

BUILDING

PARKING

AREAS

OWNER/DEVELOPER

LEGAL DESCRIPTION

ZONING

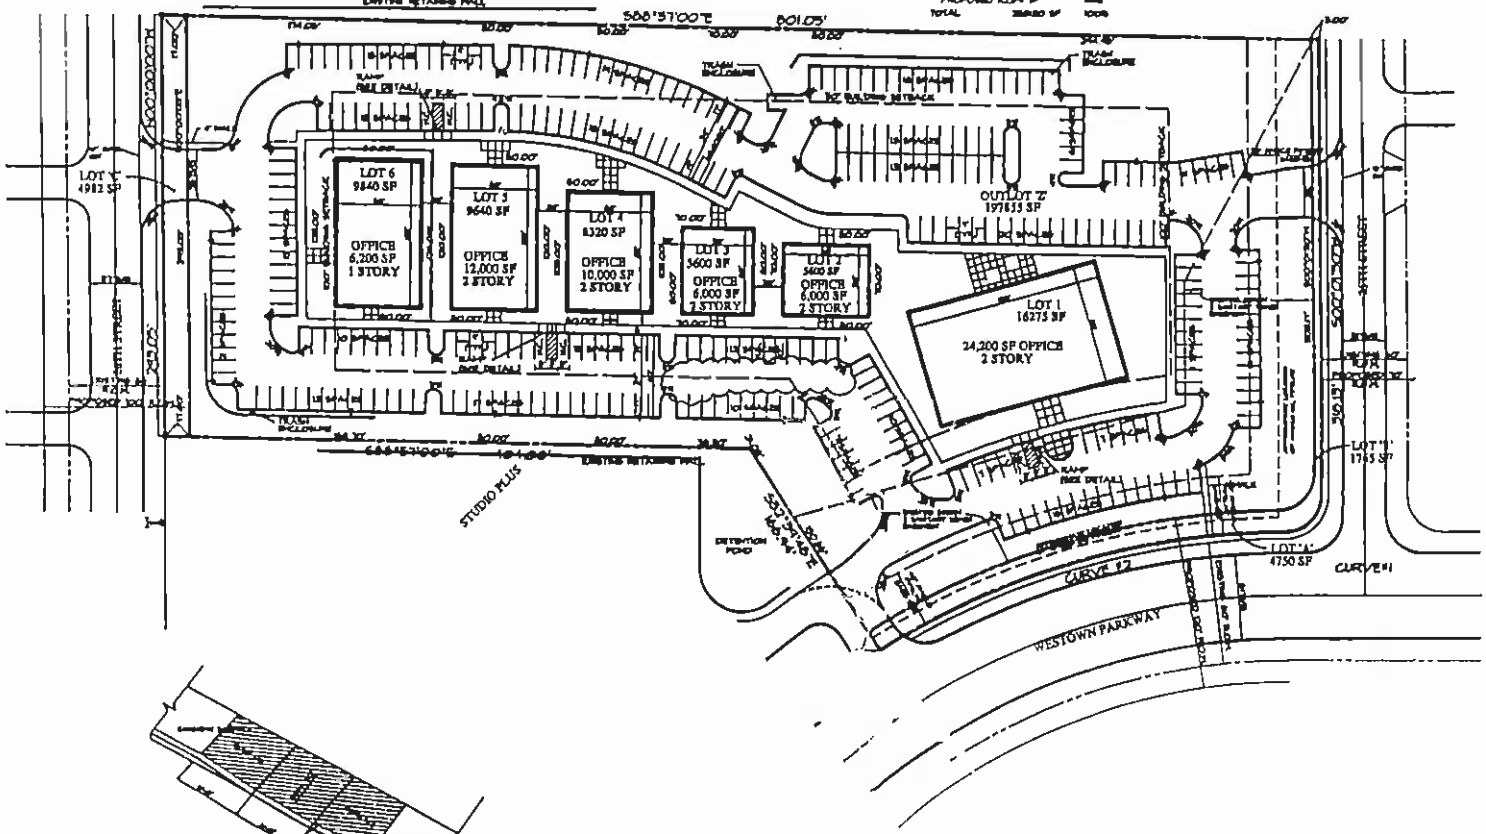

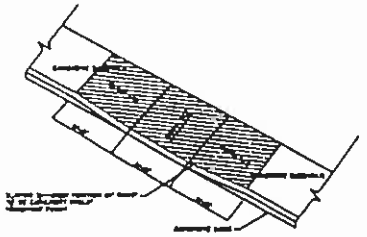

CURB RAMP

NO SCALE

VICINITY

NOTES

SKETCH PLAN
WESTOWN COMMONS PUD
LOCATED ON THE NORTHWEST
NER OF WESTOWN PARKWAY AND
25TH STREET

LEGEND

PRELI
NOT TO BE USED

NORTH
SCALE: 1"=40'

CIVIL ENGINE
3400 16TH STREET
PHONE: 515.276.4444

LANDSCAPE A
3400 16TH STREET
PHONE: 515.276.9

G:\A1144\A1144sp.dwg Mon Jul 10 14:29:21 2000 MDM