EXHIBIT A

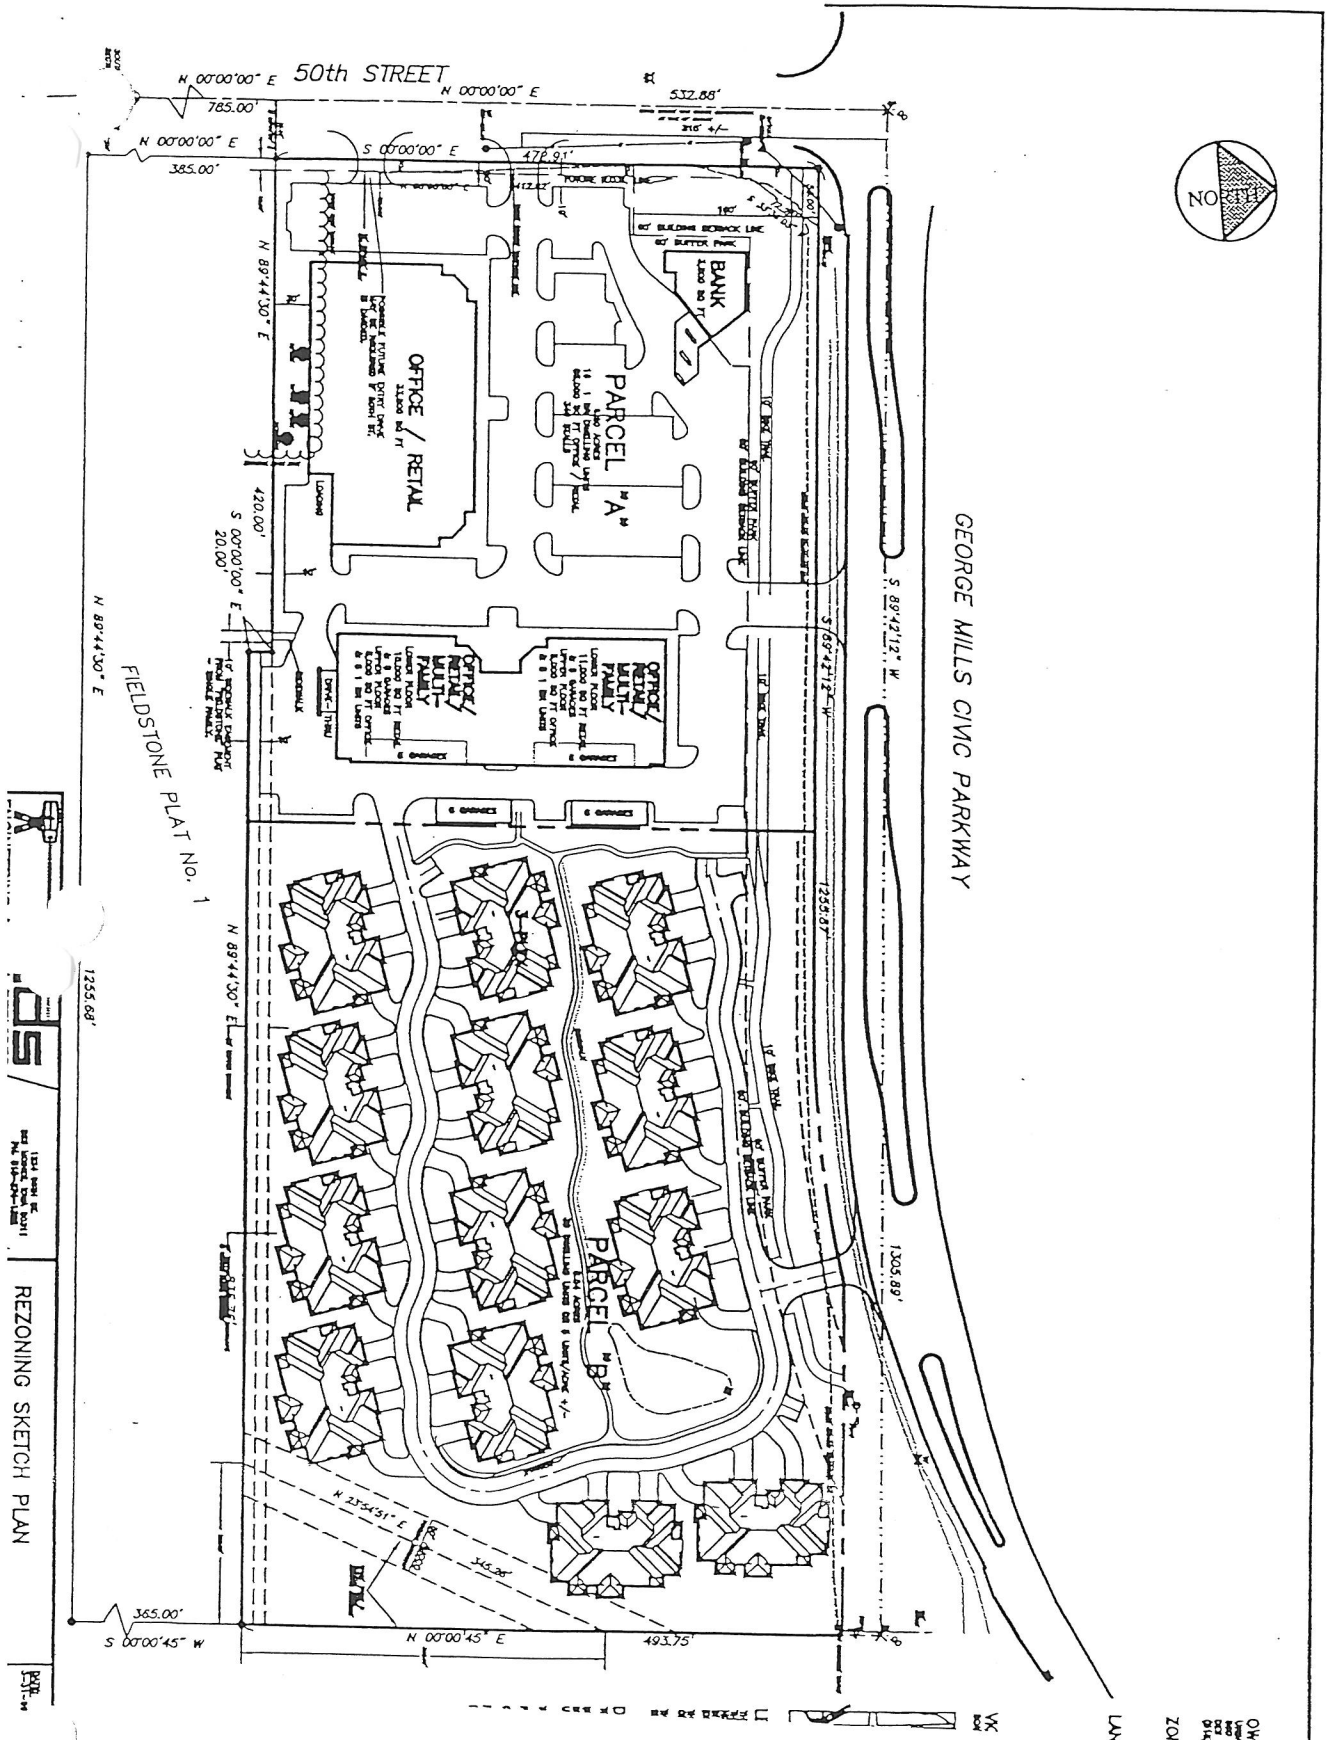

Proposed Somerfield PUD
Sketch Plan