KINGS RIDGE CONDOMINIUMS
SPECIFIC PLAN
DALLAS COUNTY, IOWA

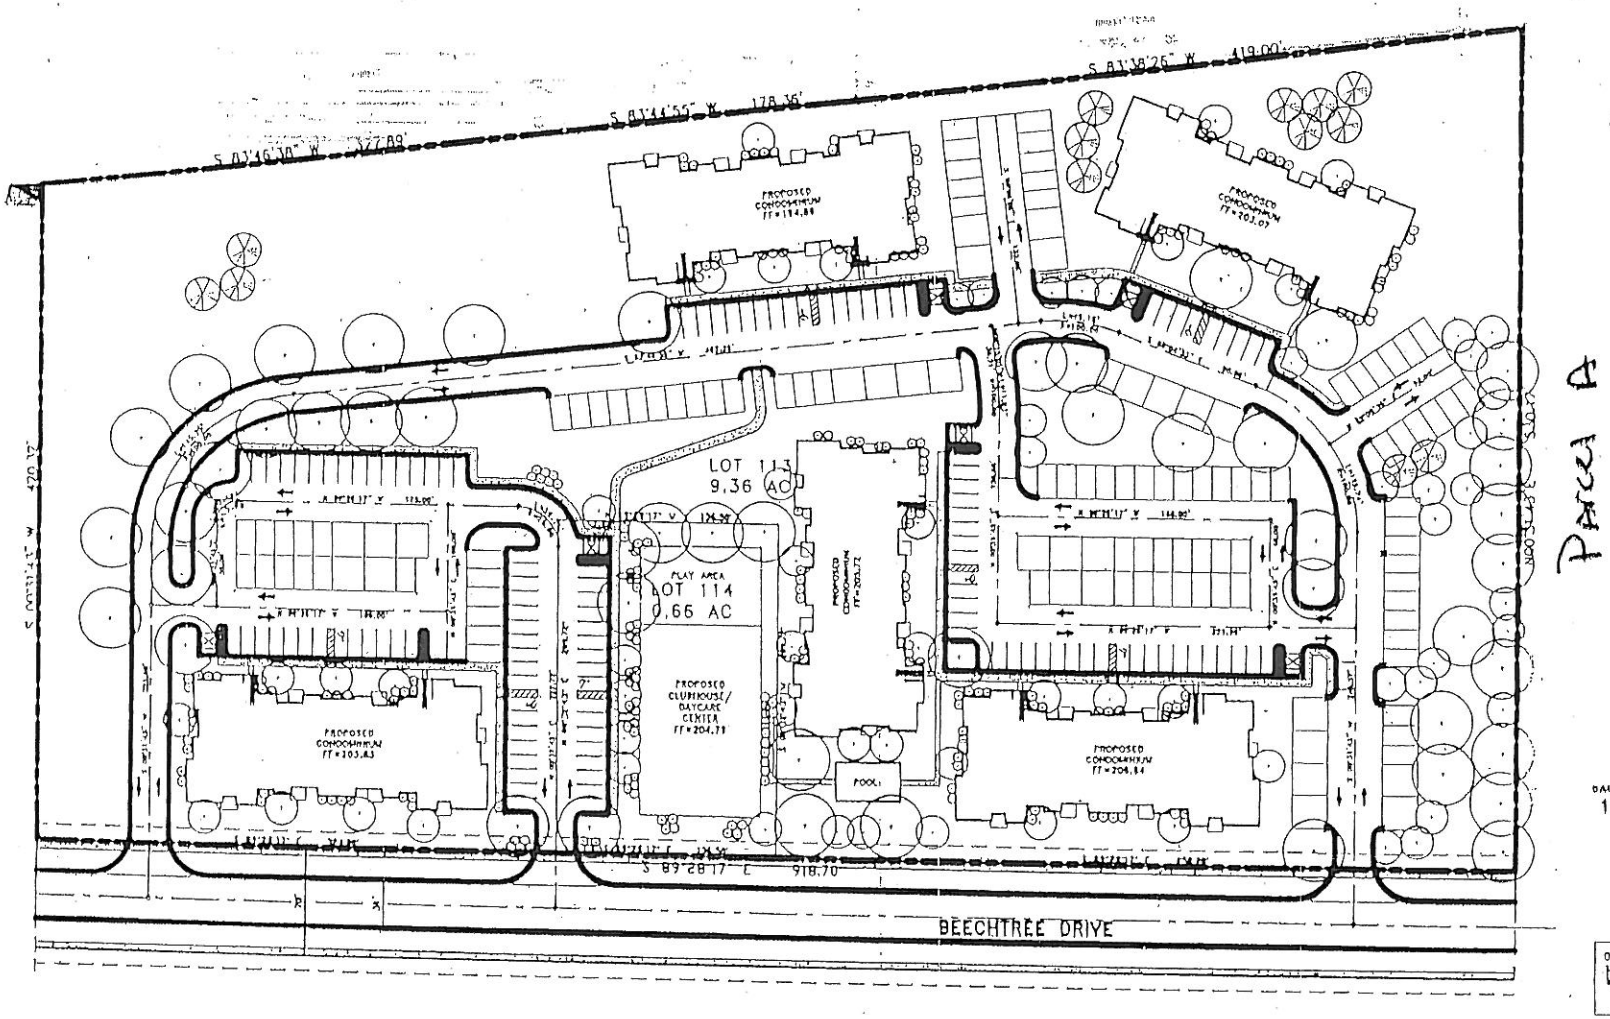

IOWA ONE CALL
DALL 48 HOURS BEFORE YOU DIG
1-800-292-8989

NORTH

0 20 40 80
GRAPHIC SCALE IN FEET

GCI CONSULTING INCORPORATED

KINGS RIDGE
CONDOMINIUMS
DALLAS COUNTY, IOWA

REVISIONS
REV. NO.
APPROVED DATE:
REV. NO.
APPROVED DATE:
REV. NO.
APPROVED DATE:
REV. NO.
APPROVED DATE:

CAD: CAD
APPROVED:
ISSUED FOR REVIEW
CAD FILE:
CAD FILE LOCATION:

SHEET NAME
LANDSCAPE PLAN

PROJECT NO.
2003.027
SHEET NO.
3 OF 4