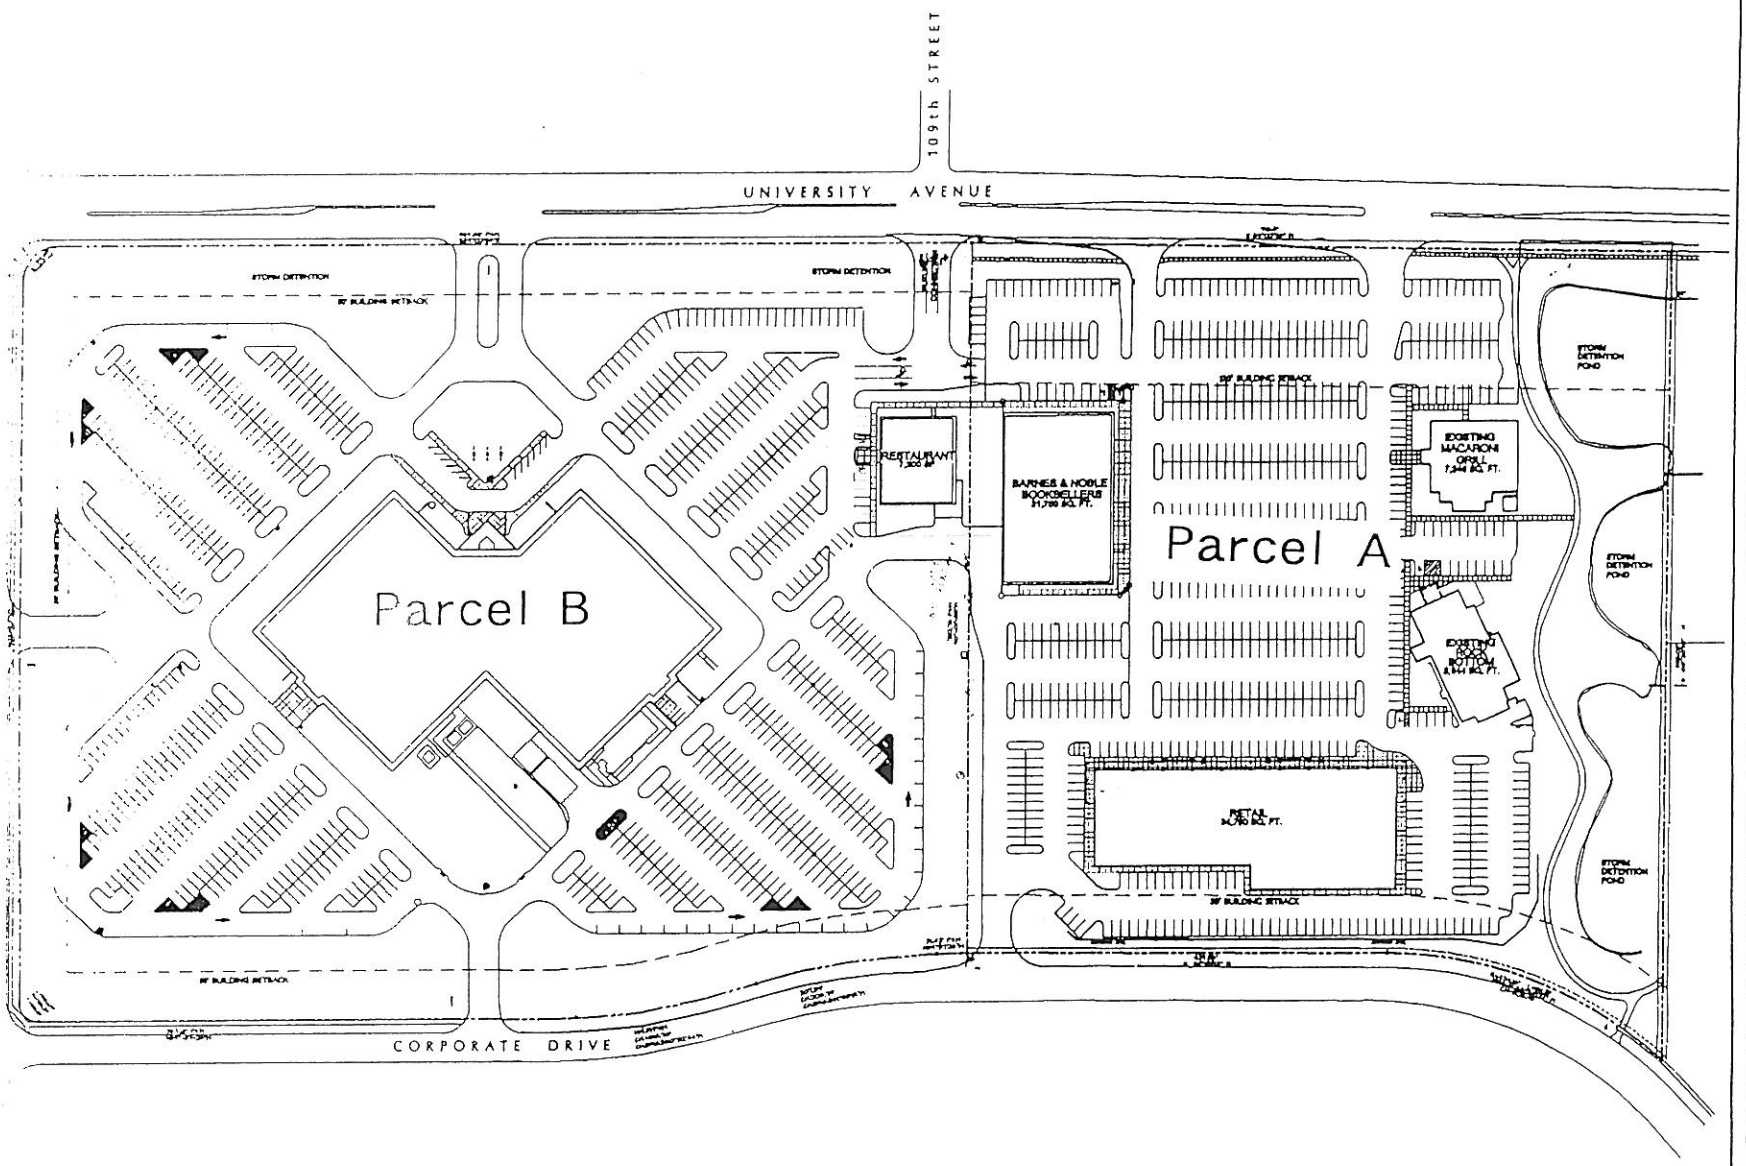

OWNER/APPLICANT

LANDSCAPE ARCHITECT

ZONING AND LAND USE

LEGAL DESCRIPTION

VICINITY SKETCH

EXHIBIT A

Adamson Clark

DES MOINES, IO

SKETCH PLAN

SP1

BK7884PG159