EXHIBIT I

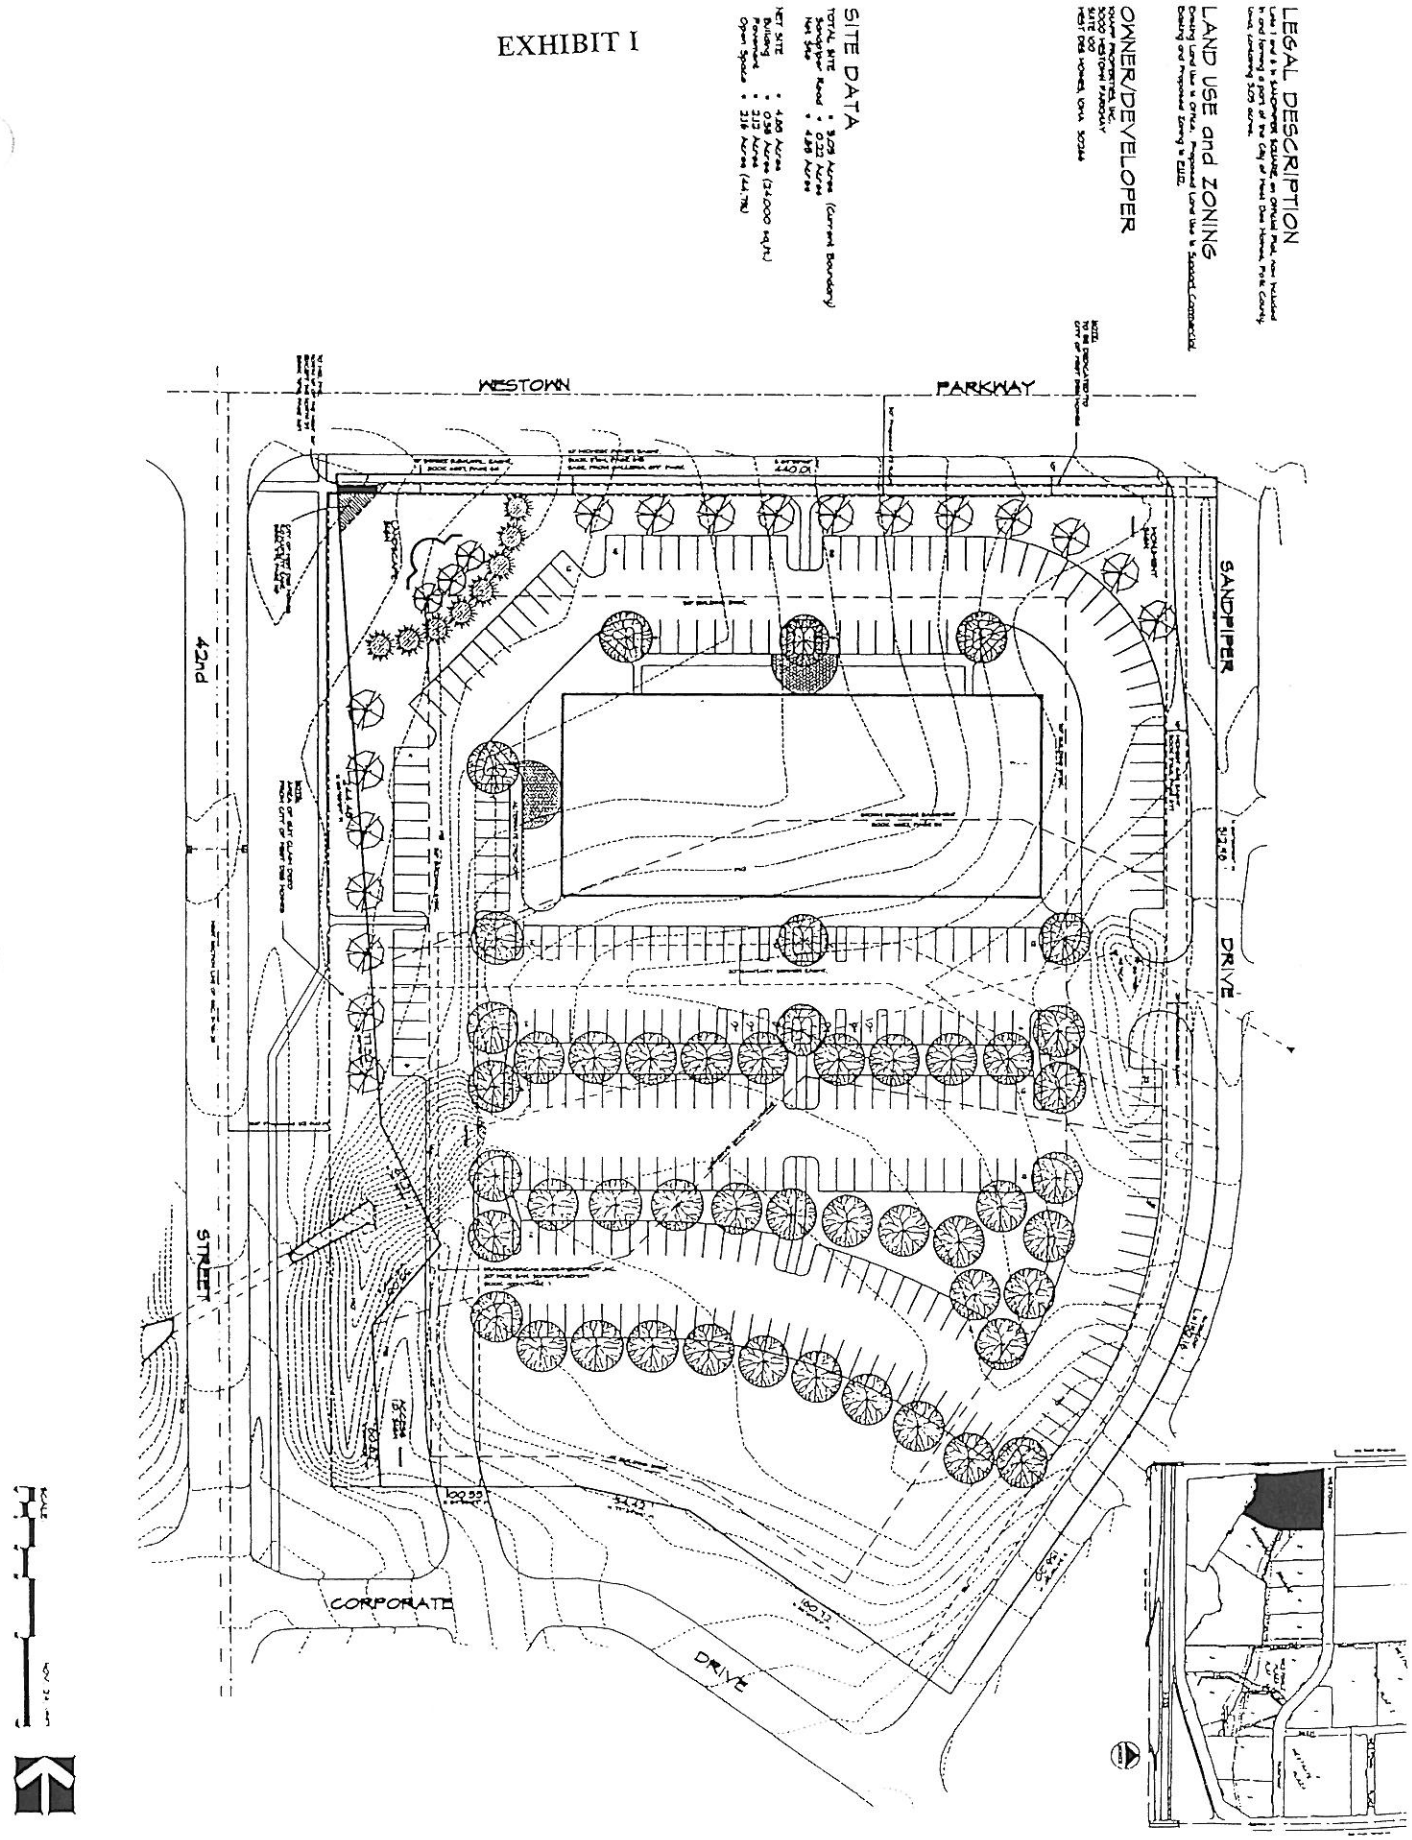

Schematic Site & Land Use Plan

42nd STREET P.U.D.

Knapp Properties, Inc

West Des Moines, Iowa

BK 7881 PG 152