EXHIBIT A

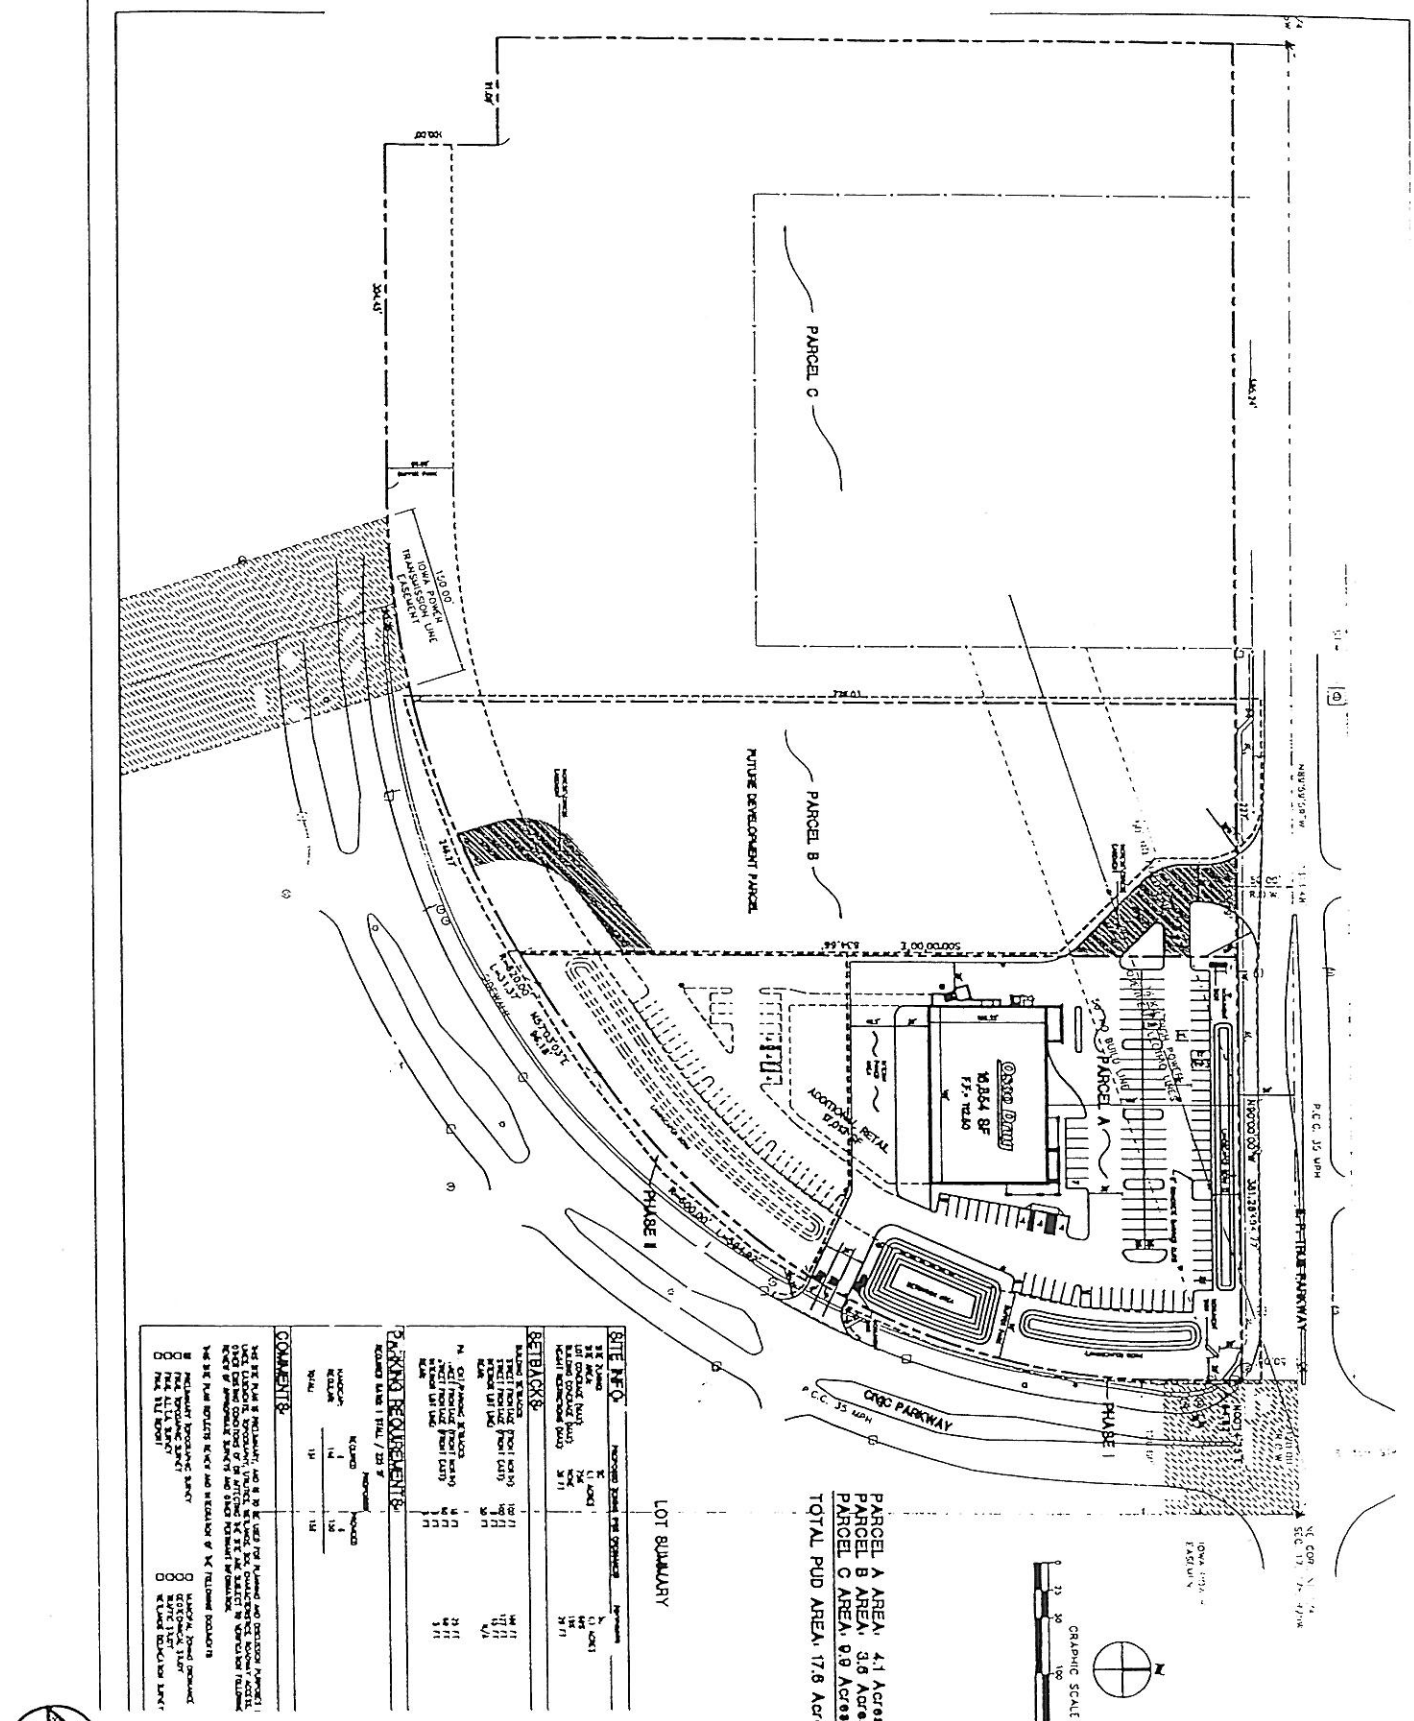

Ashawa PUD Map
Ashawa PUD - Osco Site Plan
American Stores Properties/MidAmercian Energy
SW Corner of E.P. True Parkway and
George M. Mills Civic Parkway

Osco Drug
18-535
P. TRUE & CIVIC PKWY
WEST DES MOINES, IOWA

EPSTEIN