EXHIBIT A

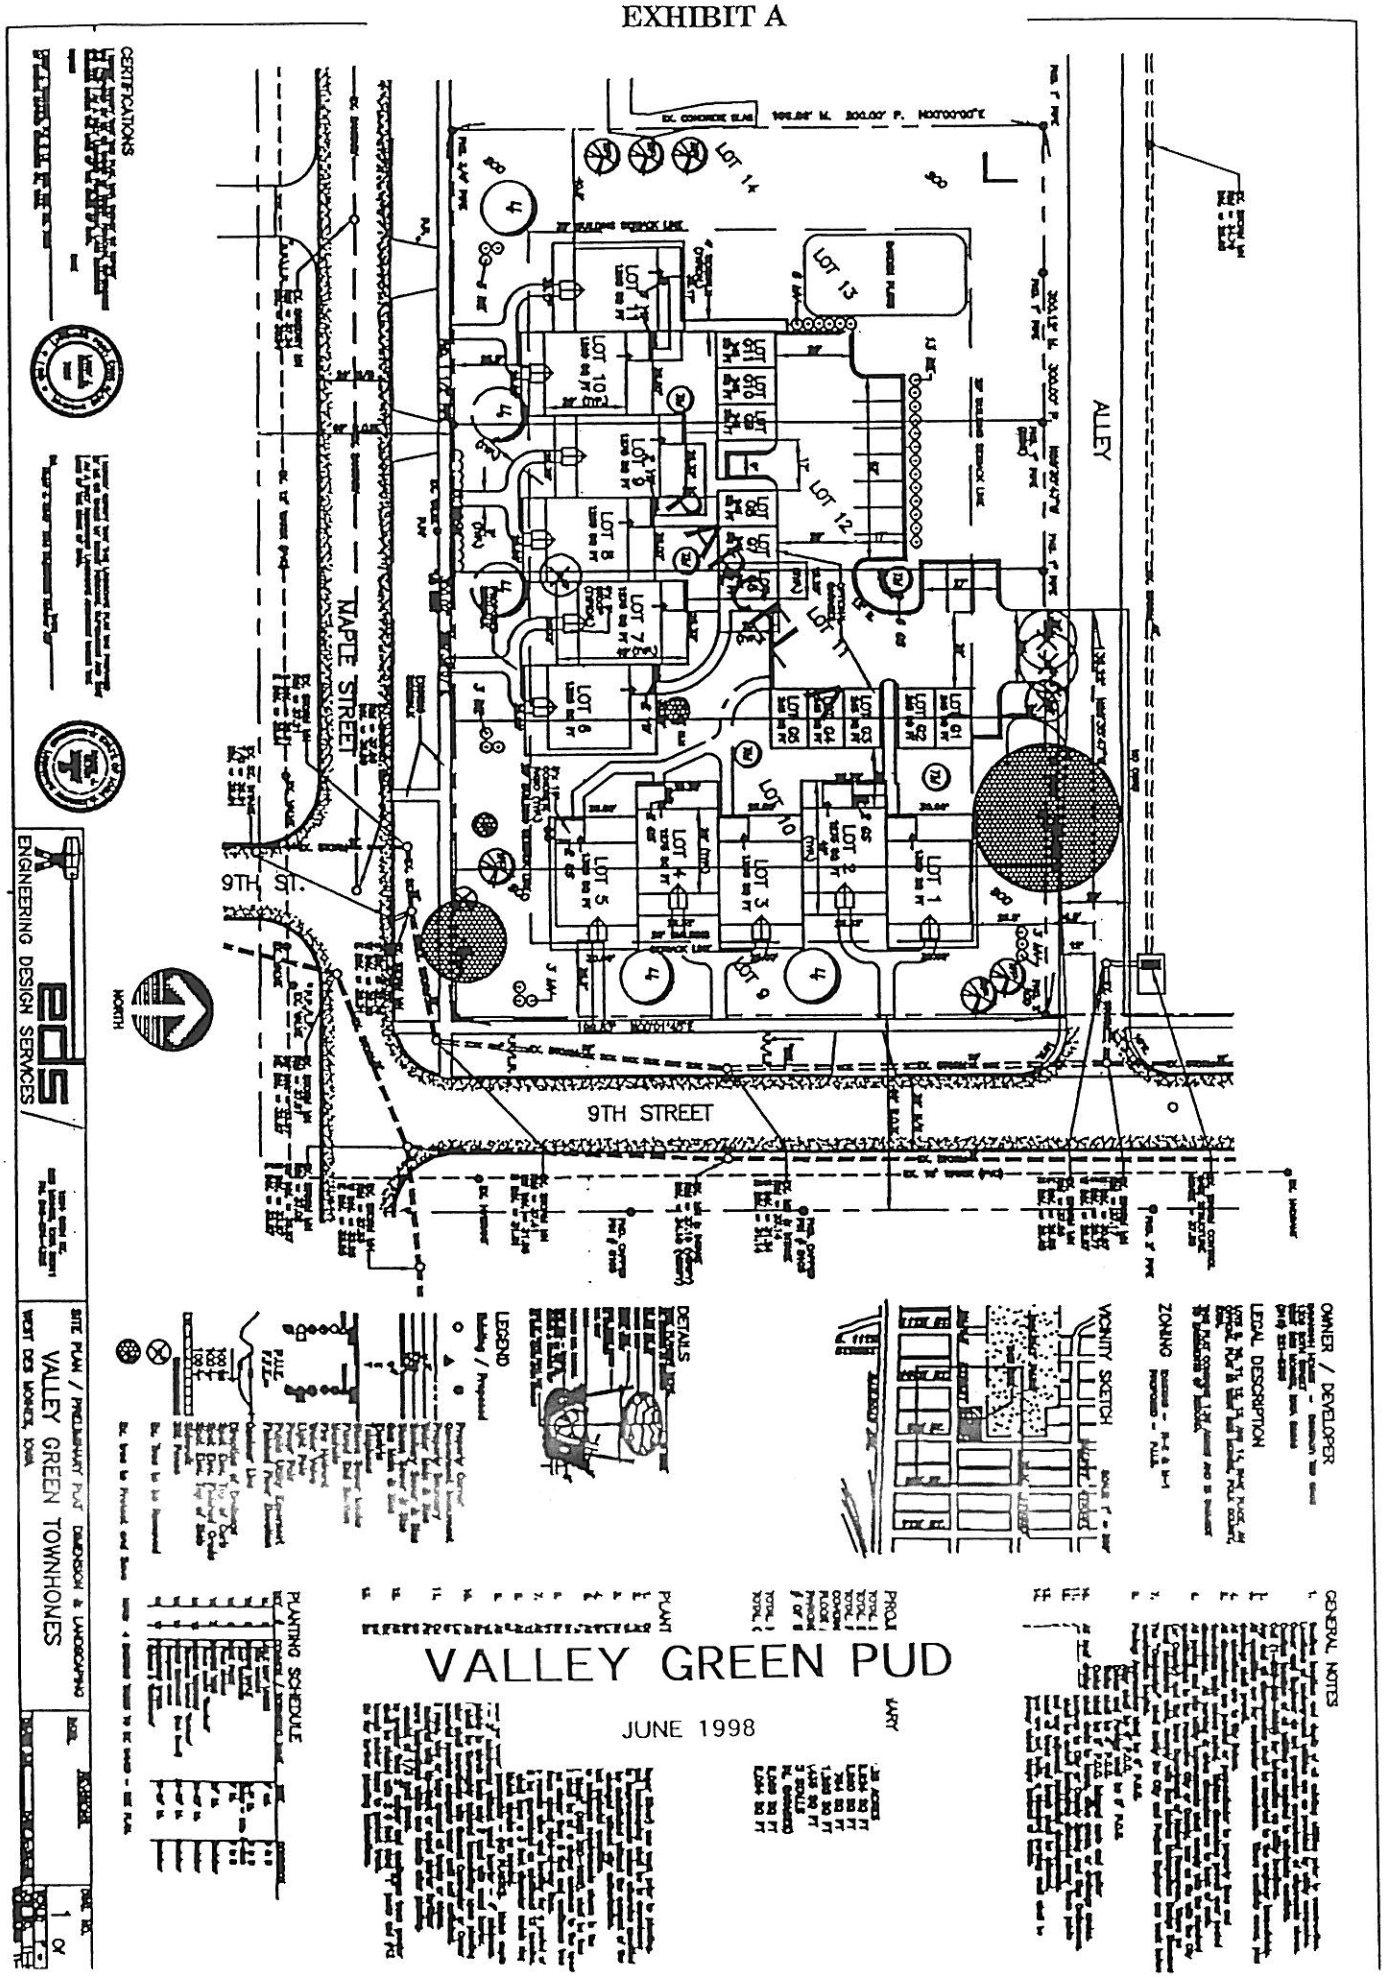
VALLEY GREEN PUD
JUNE 1998
MAPLE STREET
9TH ST.
9TH STREET
ALLEY
LOT 1
LOT 2
LOT 3
LOT 4
LOT 5
LOT 6
LOT 7
LOT 8
LOT 9
LOT 10
LOT 11
LOT 12
LOT 13
LOT 14
NORTH
CERTIFICATIONS
ENGINEERING DESIGN SERVICES
SITE PLAN / PRELIMINARY PLAT DIMENSION & LANDSCAPING
VALLEY GREEN TOWNHOMES
WEST DES MOINES, IOWA
LEGEND
DETAILS
VICINITY SKETCH
ZONING
LEGAL DESCRIPTION
OWNER / DEVELOPER
PLANTING SCHEDULE
GENERAL NOTES