EXHIBIT A

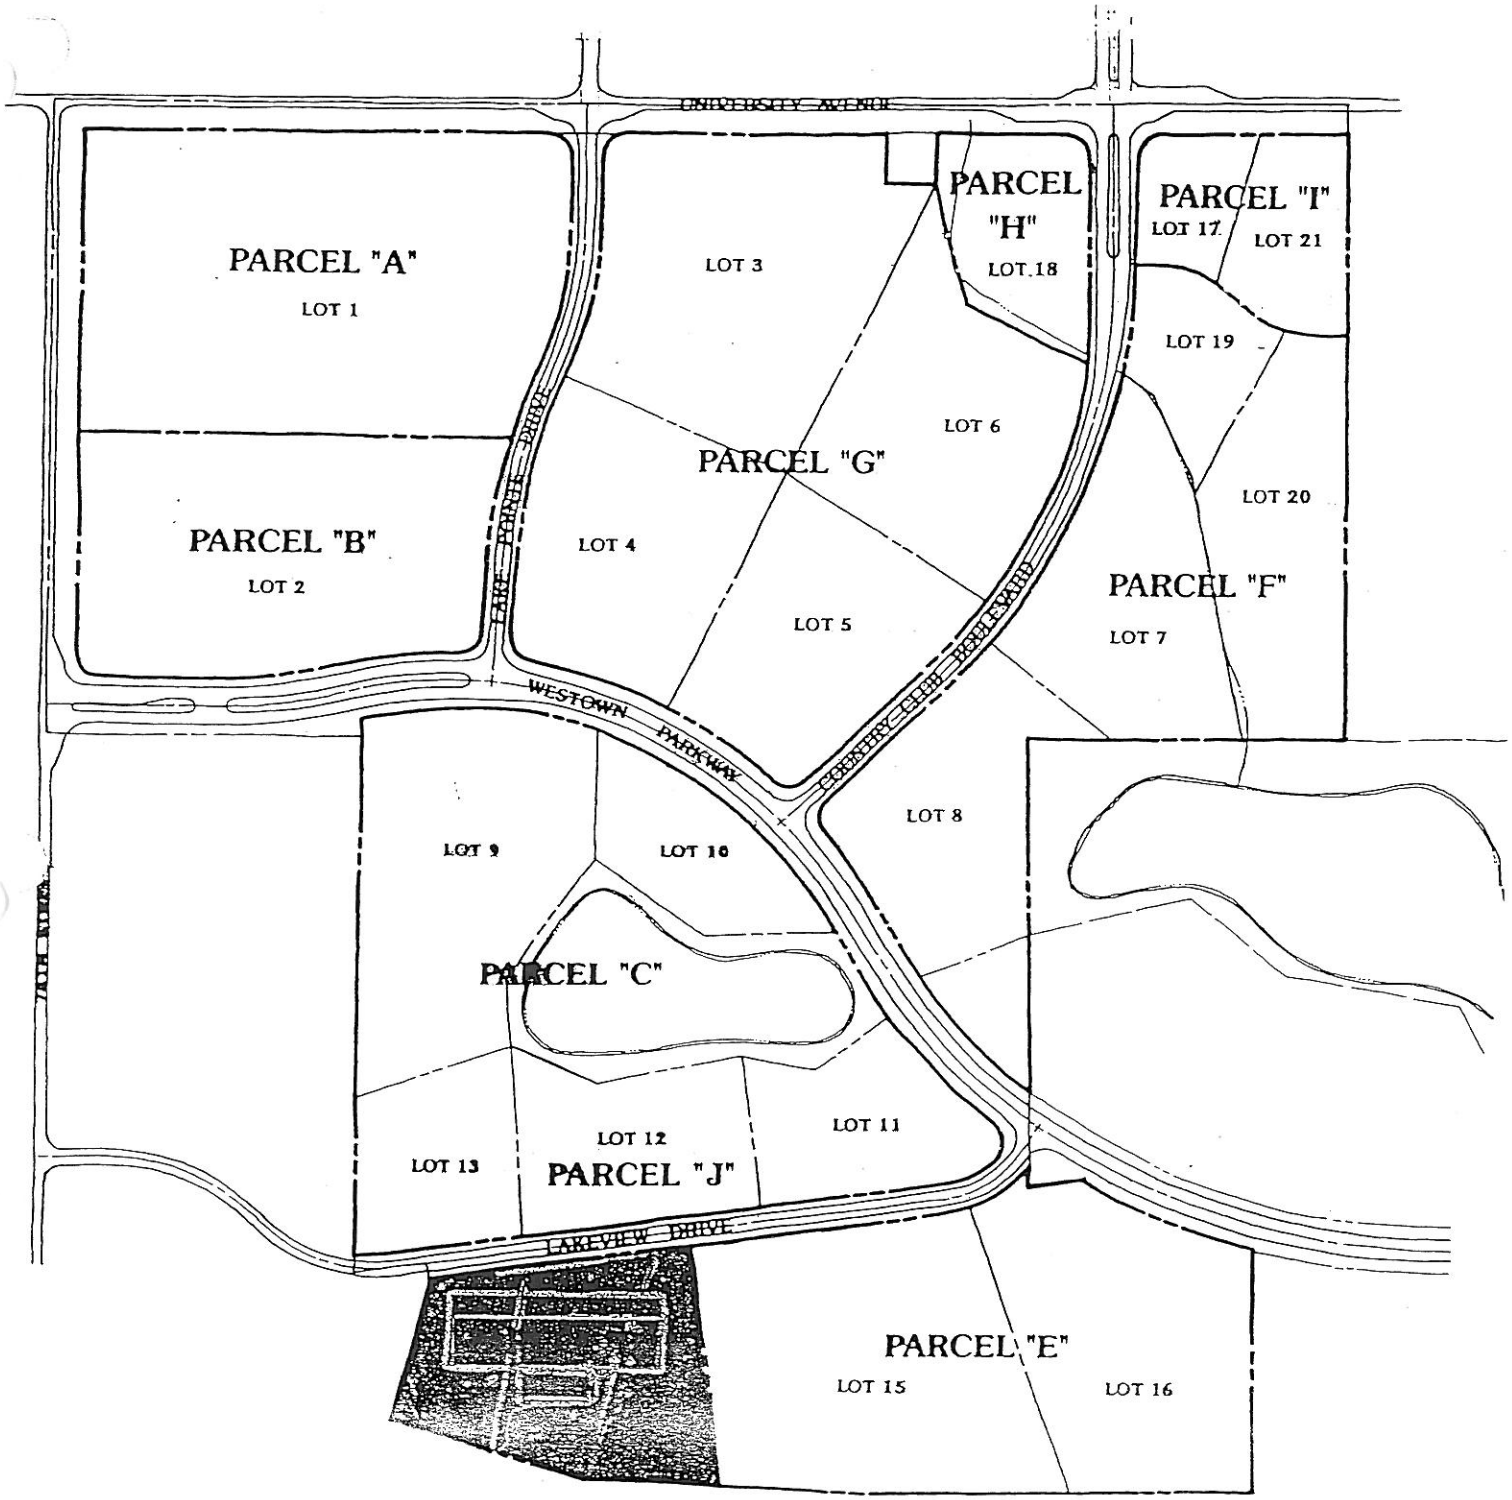
UNIVERSITY AVENUE
PARCEL "A"
LOT 1
PARCEL "B"
LOT 2
LOT 3
LOT 4
LOT 5
LOT 6
PARCEL "G"
PARCEL "H"
LOT 18
PARCEL "I"
LOT 17
LOT 21
LOT 19
LOT 20
PARCEL "F"
LOT 7
LOT 8
LOT 9
LOT 10
PARCEL "C"
LOT 11
LOT 12
PARCEL "J"
LOT 13
LAKE FOREST DRIVE
WESTOWN PARKWAY
COUNTRY CLUB BOULEVARD
LAKEVIEW DRIVE
PARCEL "E"
LOT 15
LOT 16

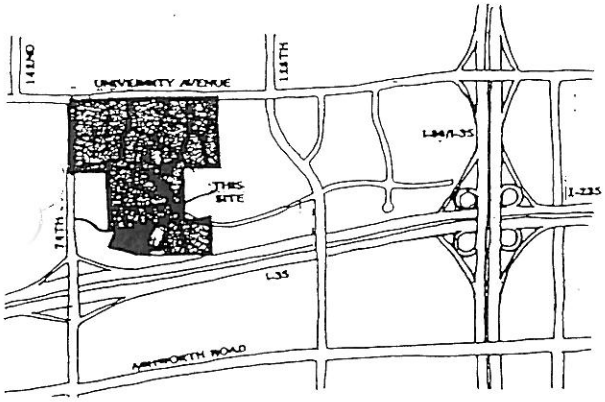
UNIVERSITY AVENUE
THIS SITE
I-35
I-235
ARMSWORTH ROAD

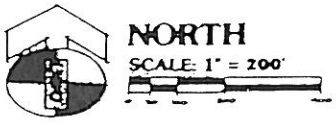
NORTH
SCALE: 1" = 200'